CENTRAL

E.L. BROOKSIDE PARKWAY TO E.L. WOODLAWN BLVD.

PROJECT NO. C16-196 & C16-197

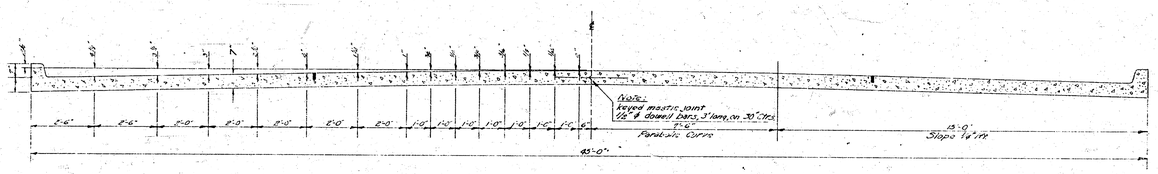

TYPICAL SECTION
NO SCALE

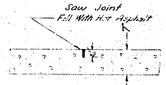

TRANSVERSE & LONGITUDINAL JOINT DETAIL
NO SCALE

NOTE -

WHERE CURBS IN THE SAME SECTION ARE AT DIFFERENT ELEVATIONS USE ELEVATION SHOWN ON PLAN FOR CONSTRUCTION JOINT.

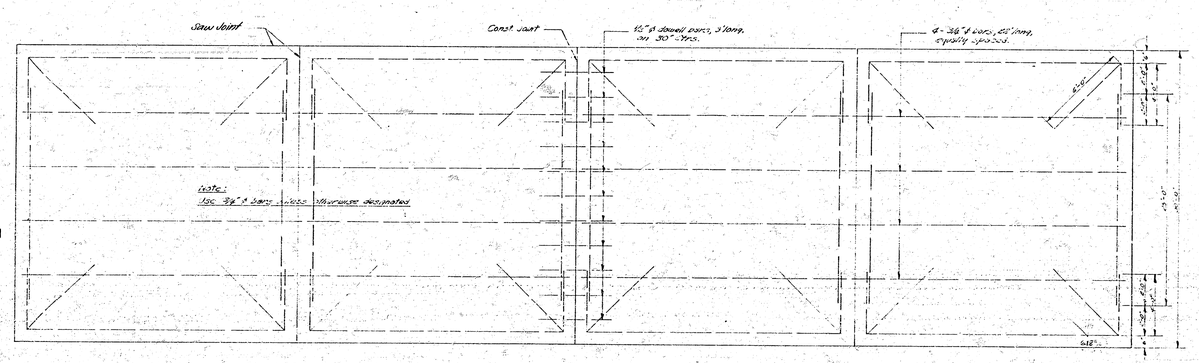

STEEL PATTERN
NO SCALE

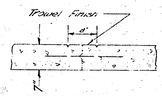

C.L. MARKER DETAIL
NO SCALE

1/7

B.M. 185.80 Standard N.W. Cor. Edgemoor & Central
B.M. 178.56 + on N.E. Cor. So. Bridge curb, Central & Brookside Pkwy.

N

Scale: 1" = 20'

Grand Total E.c.	Prop.	C.Iy.	Widen.
	1207.4	538.2	459.0
	+14.9%	+10.1%	+18.1%
cu. yds.	1385.1	575.5	772.4

Grand Total Fill	Prop.	C.Iy.	Widen.
	8.5	0	29.7
	+19.1%		+16.1%
cu. yds.	9.4		32.5 cu. yds.

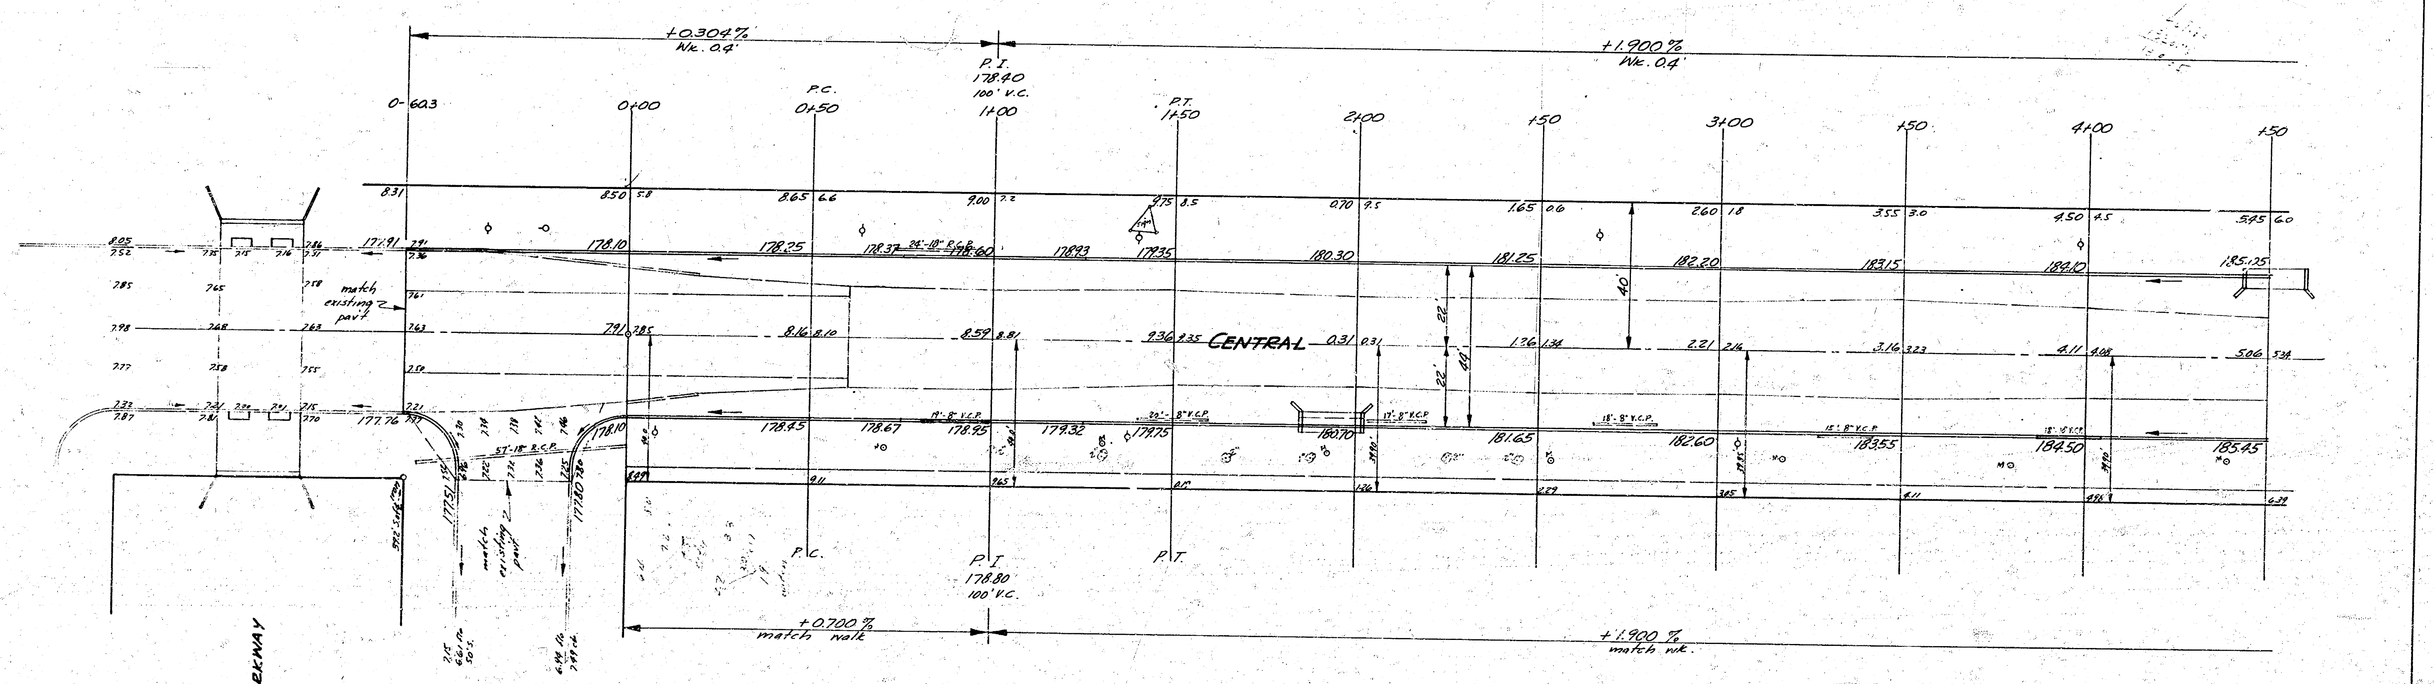

NOTE: All entrance pipes to be disposed of as directed by the City dist. checker. The intersection of Woodlawn is to be completed & open to traffic as quickly as possible. Cost of hi-early cement used in this intersection to be included in bid price of pavt.

B. E. SMITH 436 KANSAS REGISTERED ENGINEER

2/7

CENTRAL

E.L. BROOKSIDE PARKWAY TO E.L. WOODLAWN

30' CONC. & CB. - WIDEN TO 44', 7" THICK

CITY OF WICHITA, KANSAS

B.E. SMITH - CITY ENGINEER

APRIL, 1957 PROJ. No. C-16-196 & C-16-197

(3/7)

CENTRAL
Proj. CIG-196 & CIG-197

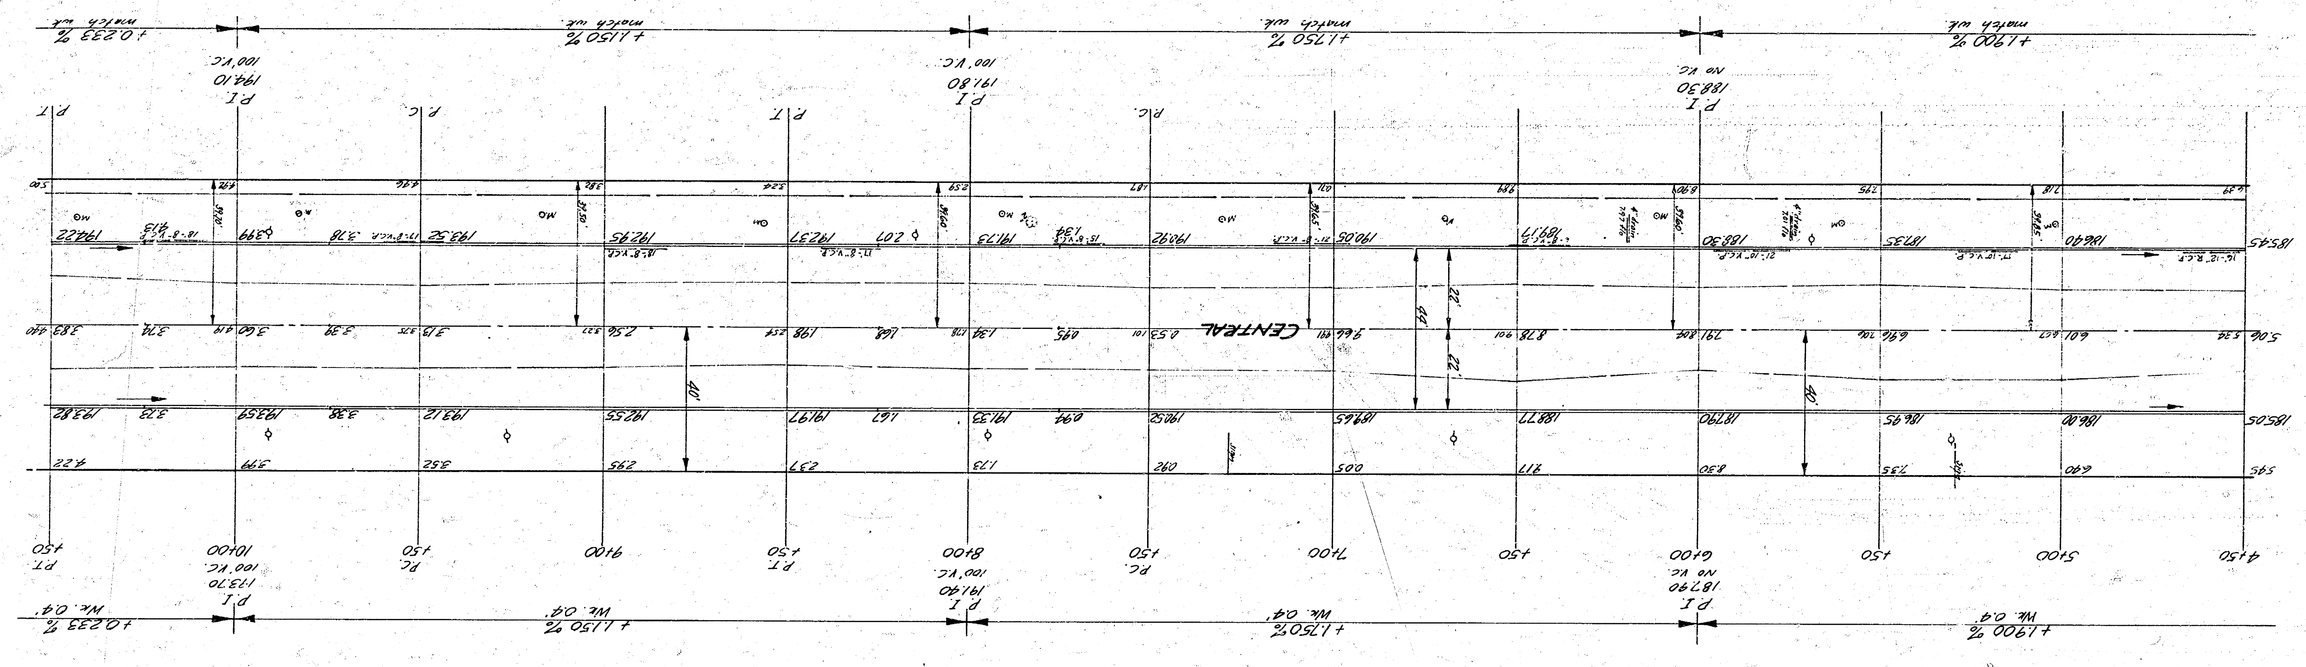

CENTRAL
Proj. C-16-196 & C-16-197

4/7

WOODLAWN

HILLCREST

CENTRAL

NOTE: Remove existing pvmt on Central & mod. on Woodlawn & construct asphalt mod. hook up & misc. items to elevations shown.

BM #235 Standard N.W. cor. Woodlawn & Central

Scale: 1" = 20'

N