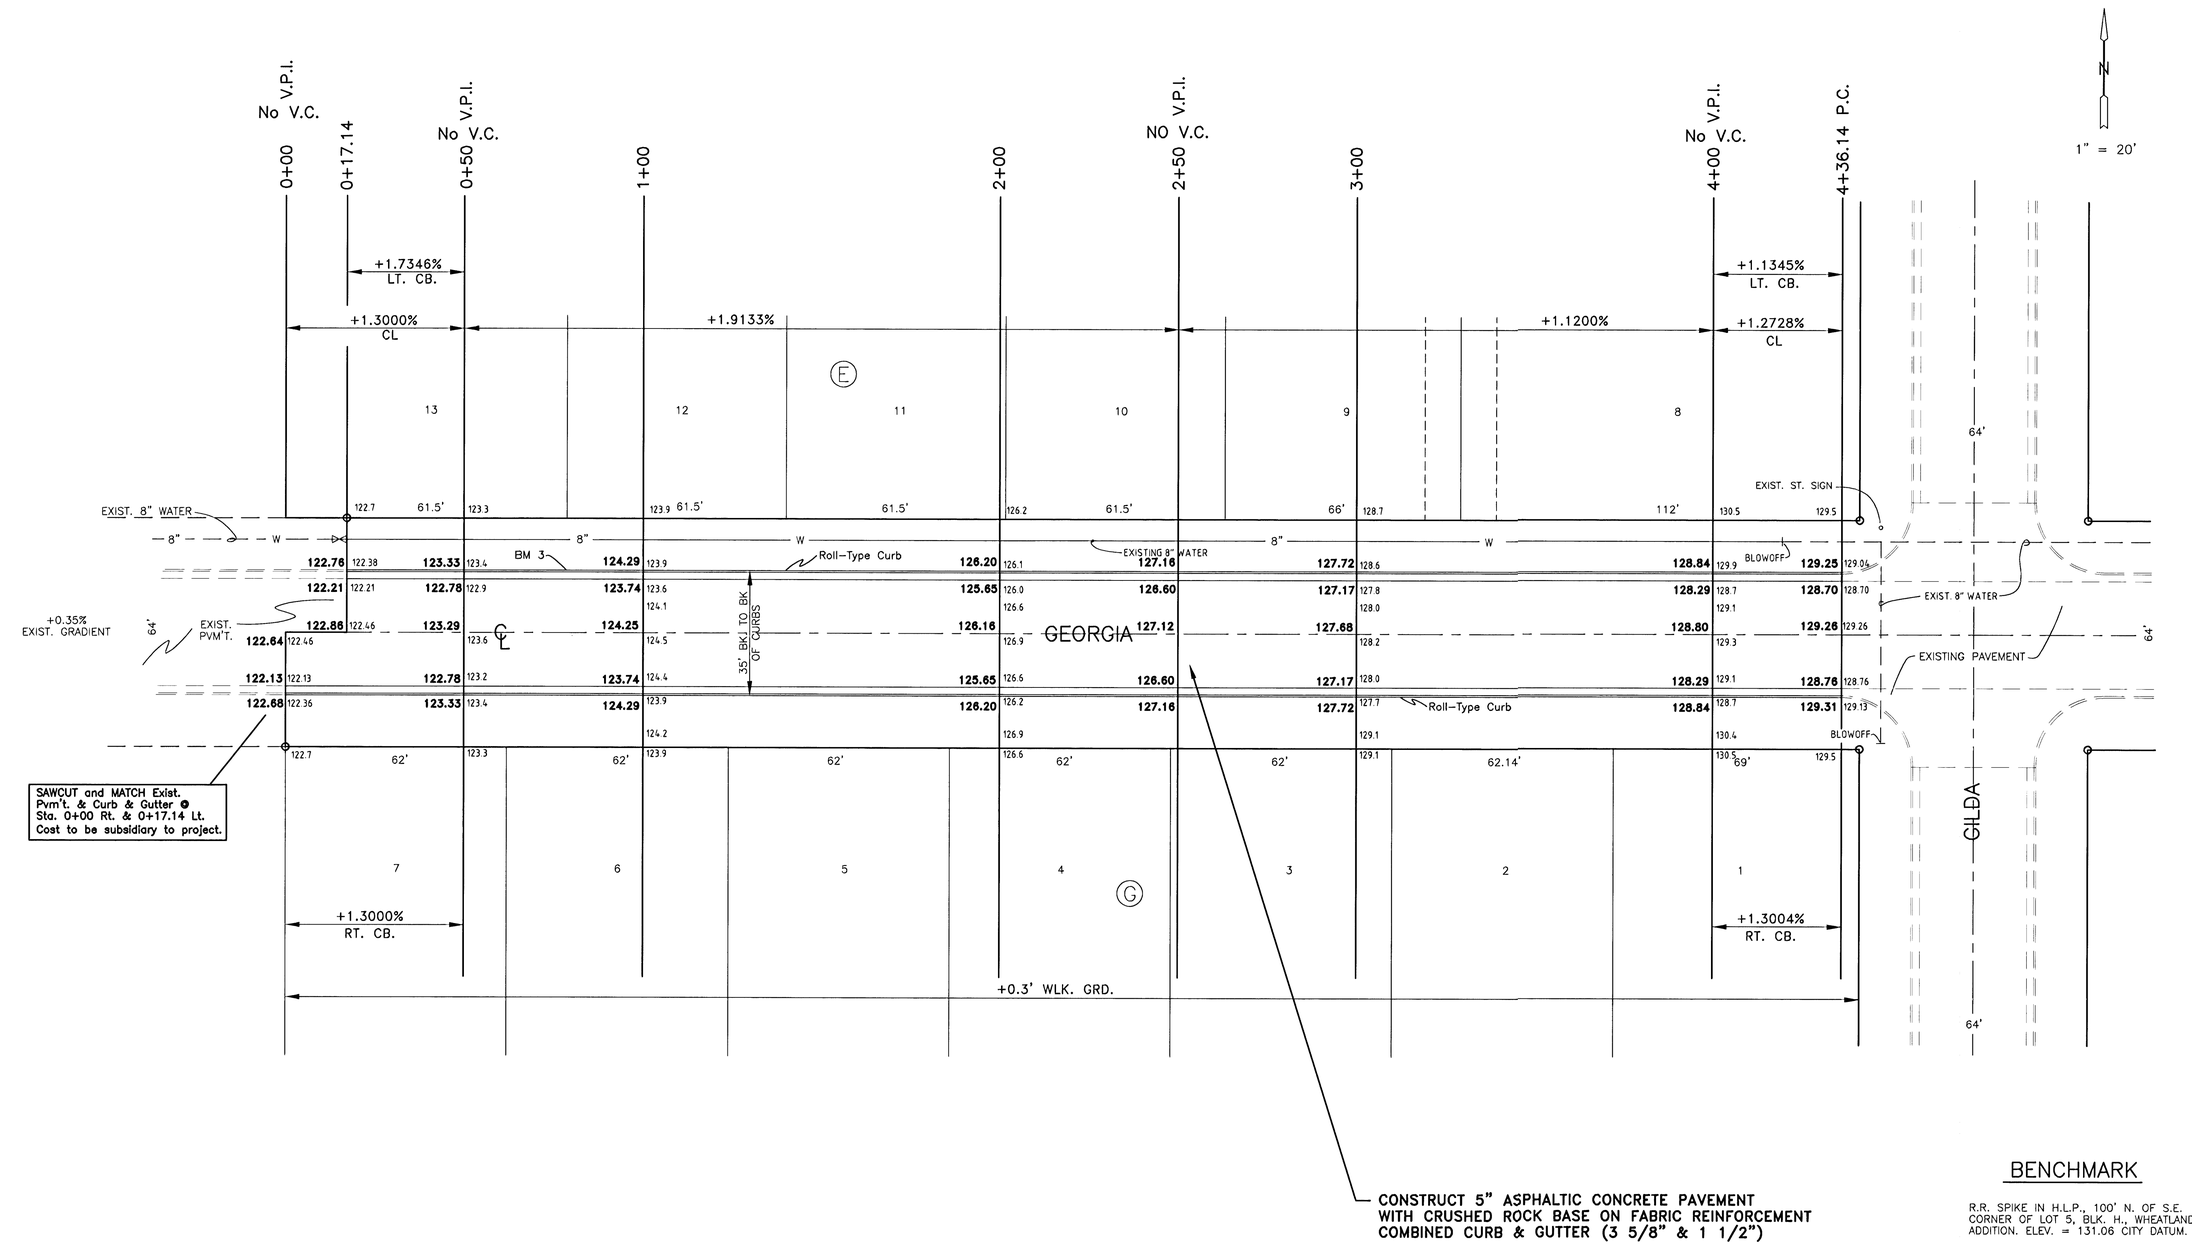

BENCHMARK

R.R. SPIKE IN H.L.P., 100' N. OF S.E. CORNER OF LOT 5, BLK. H., WHEATLAND ADDITION. ELEV. = 131.06 CITY DATUM.

C:\SC2000\WORK\GEORGIA.DWG

GEORGIA

MOEHRING & ASSOCIATES
CONSULTING ENGINEERS – SURVEYORS
433 S. HYDRAULIC WICHITA, KS.
(316) 263-8291

PROJECT NO. 472-83076

DATE: FEB. 2000 SHEET 5 OF 10