N

Scale: 1" = 20'

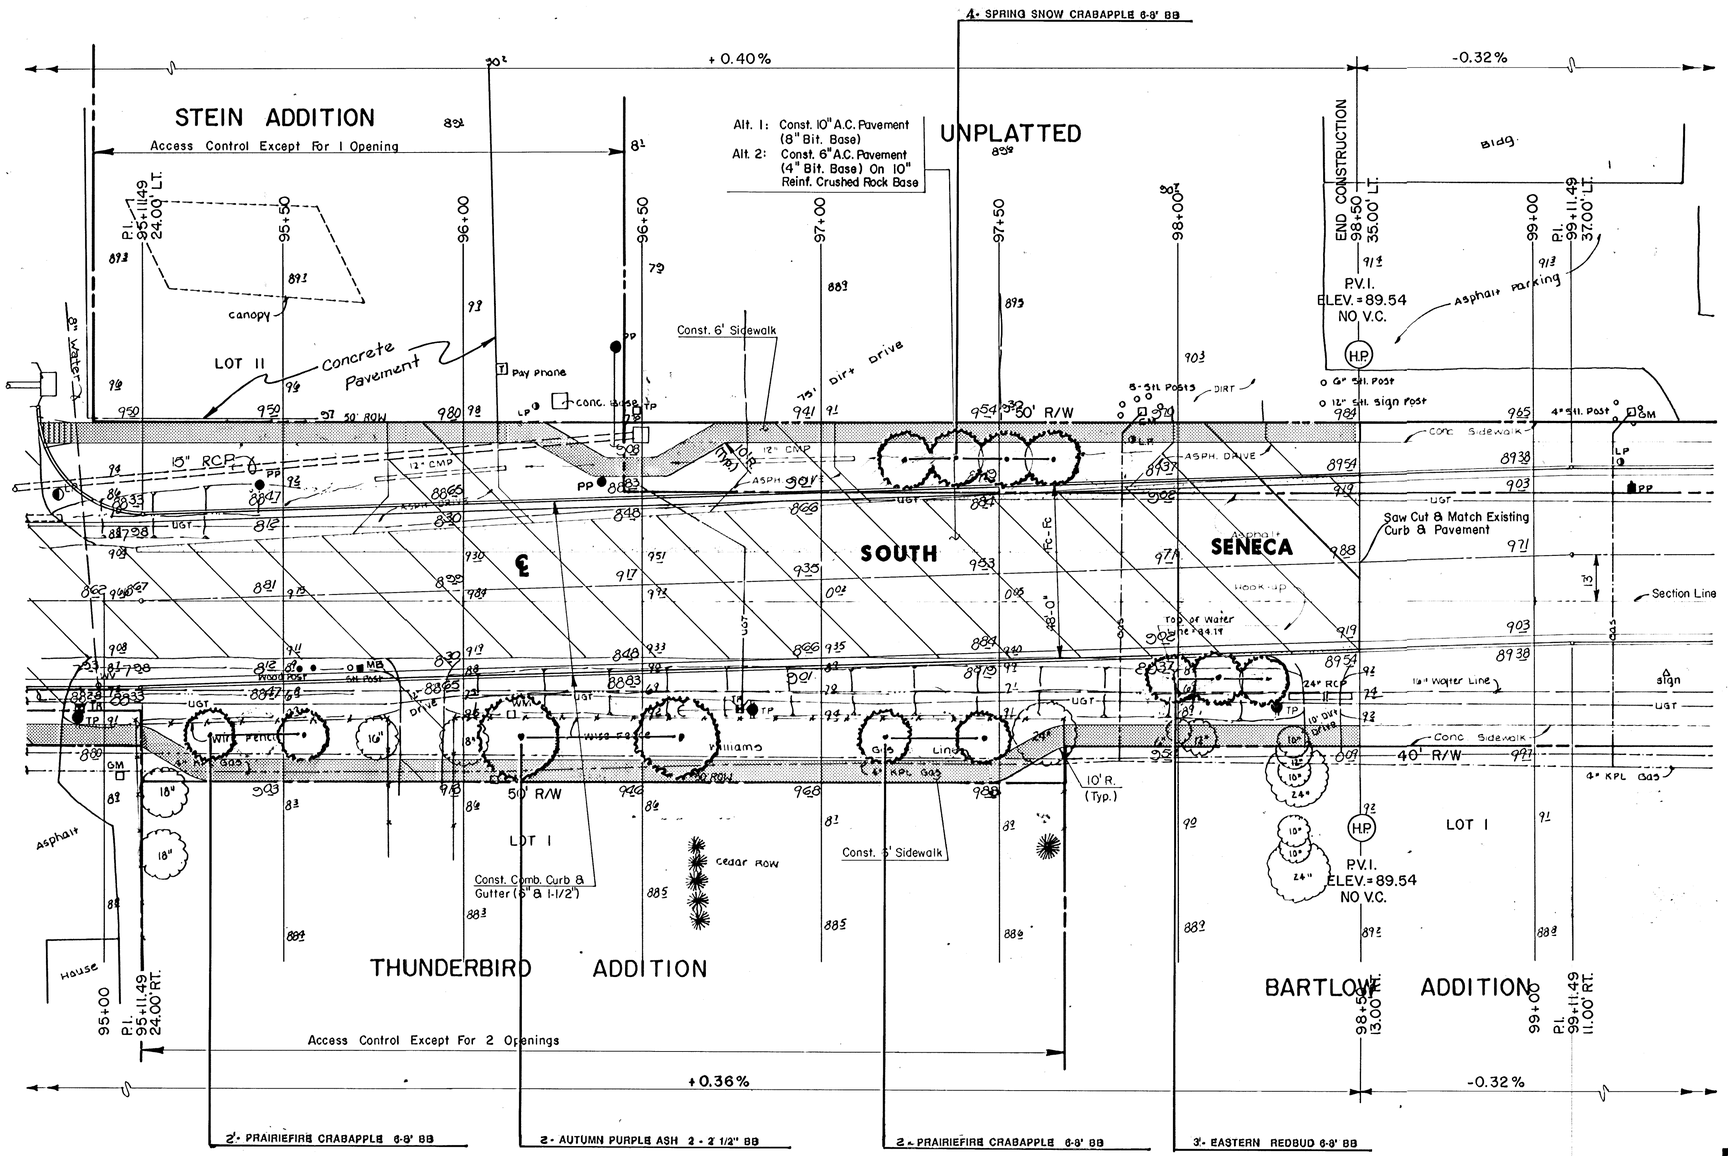

SOUTH SENECA IMPROVEMENTS

LANDSCAPE PLAN

48TH ST. SO. TO MACARTHUR RD.

Design
Drawn by
Checked by
Date DEC., 1992
Job No.

MID-KANSAS ENGINEERING CONSULTANTS, INC.
3500 NORTH ROCK ROAD
BUILDING #800
WICHITA, KANSAS 67226
636-5660

Sheet 9 of 12

MKEC Proj. 89-33-113-E.