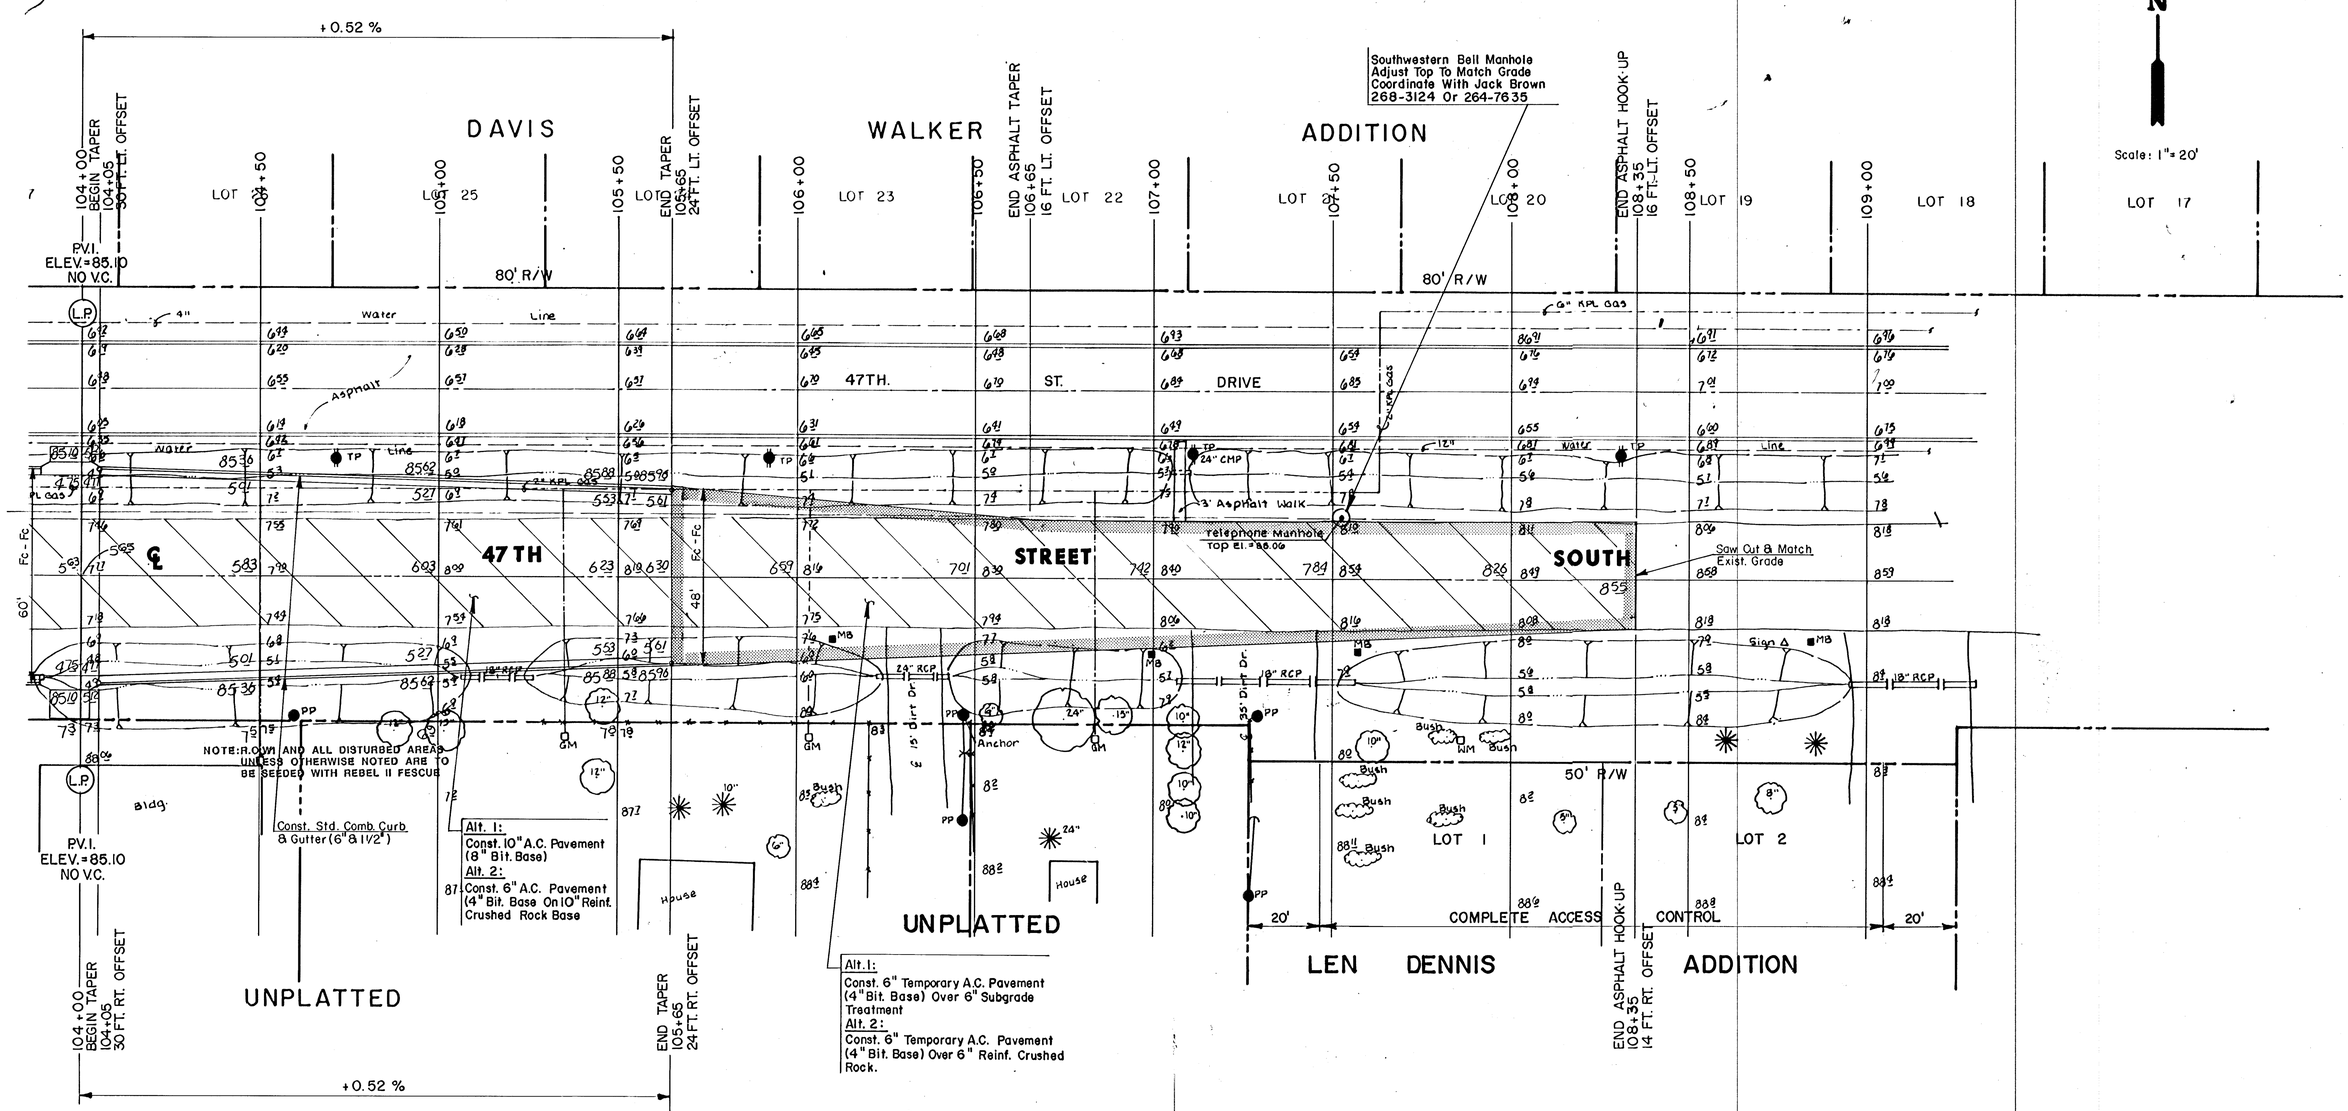

SOUTH SENECA IMPROVEMENTS

LANDSCAPE PLAN

48TH ST. SO. TO MACARTHUR RD.

Design	
Drawn by	
Checked by	
Date	DEC., 1992
Job no.	
Sheet	12
of	12

MID-KANSAS ENGINEERING CONSULTANTS PA
3500 NORTH ROCK ROAD
BUILDING #800
WICHITA, KANSAS 67226
636-5666

89-33-1132

10-1-5-10