When construction will occur within 50' of either side of NuStar gas pipeline, Contractor shall contact Kansas One-Call and NuStar a minimum of 72 hours prior to construction. Teresa Landry (316)322-0325.

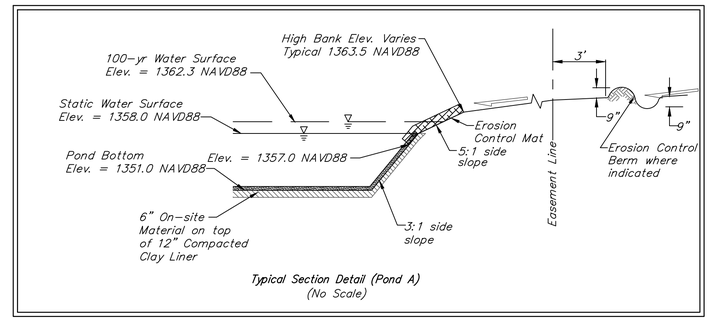

Typical Section Detail (Pond A)
(No Scale)

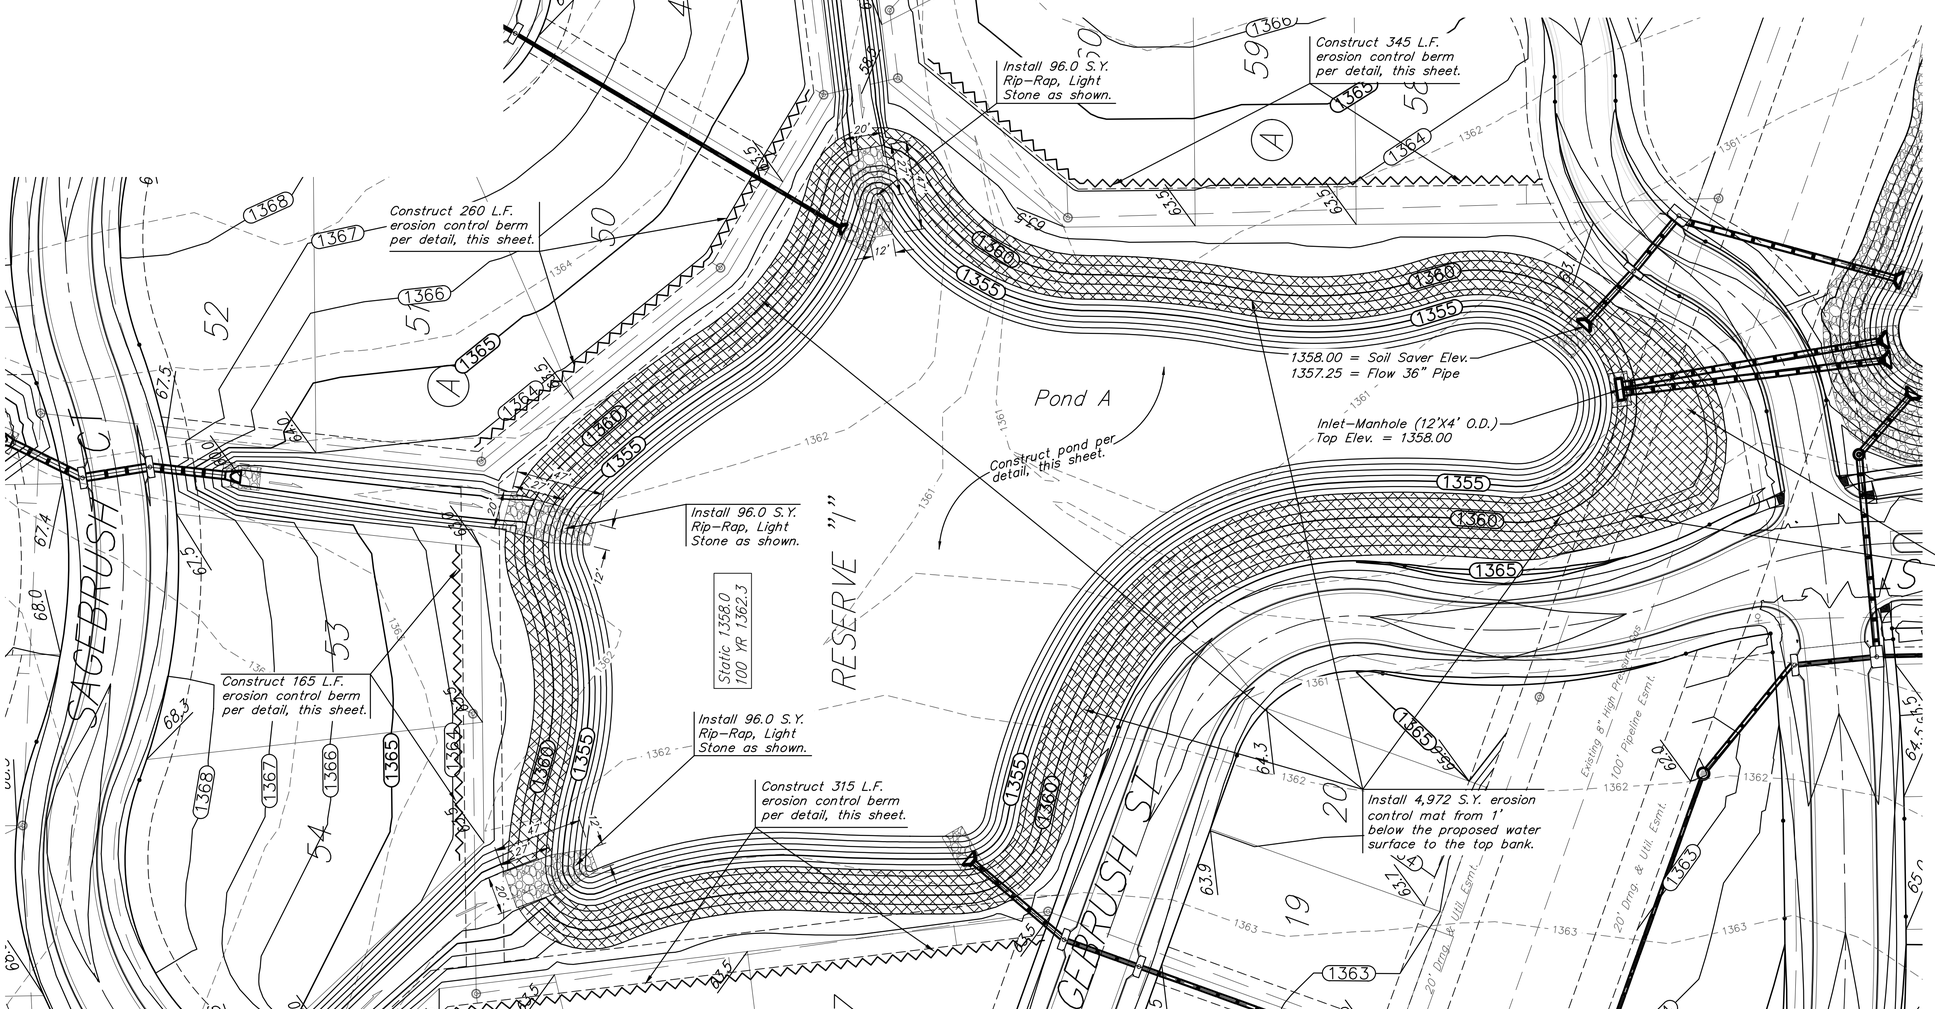

40 0 40

Scale: 1"=40'

1385 Existing Grade

1385 Proposed Grade

EROSION CONTROL PLAN LEGEND

- DROP INLET PROTECTION
- CURB INLET PROTECTION
- DITCH CHECKS
- SILT FENCING
- STRAW WATTLE DITCH CHECKS
- EROSION CONTROL BERM
- BACK OF CURB PROTECTION
- EROSION CONTROL MAT
- TEMPORARY DITCH

BRENT WOOTEN
LICENSED
8470
08/06/2021
KANSAS
PROFESSIONAL ENGINEER

BAUGHMAN COMPANY
315 Ellis St.
Wichita, KS 67211
316-262-7271
BaughmanCo.com

NRD ADDITION

POND PLAN (POND A)

STORM WATER DRAIN IMPROVEMENTS

PROJECT NUMBER: 21-03-E867

DESIGN: NBW DRAWN: TMS

DATE: August 5, 2021

SHEET 25 OF 46

File: E:\Projects\NRD Addition_19-04-P448\Engineering\Phase 1\SWD 21-03-E867\SWD.dwg