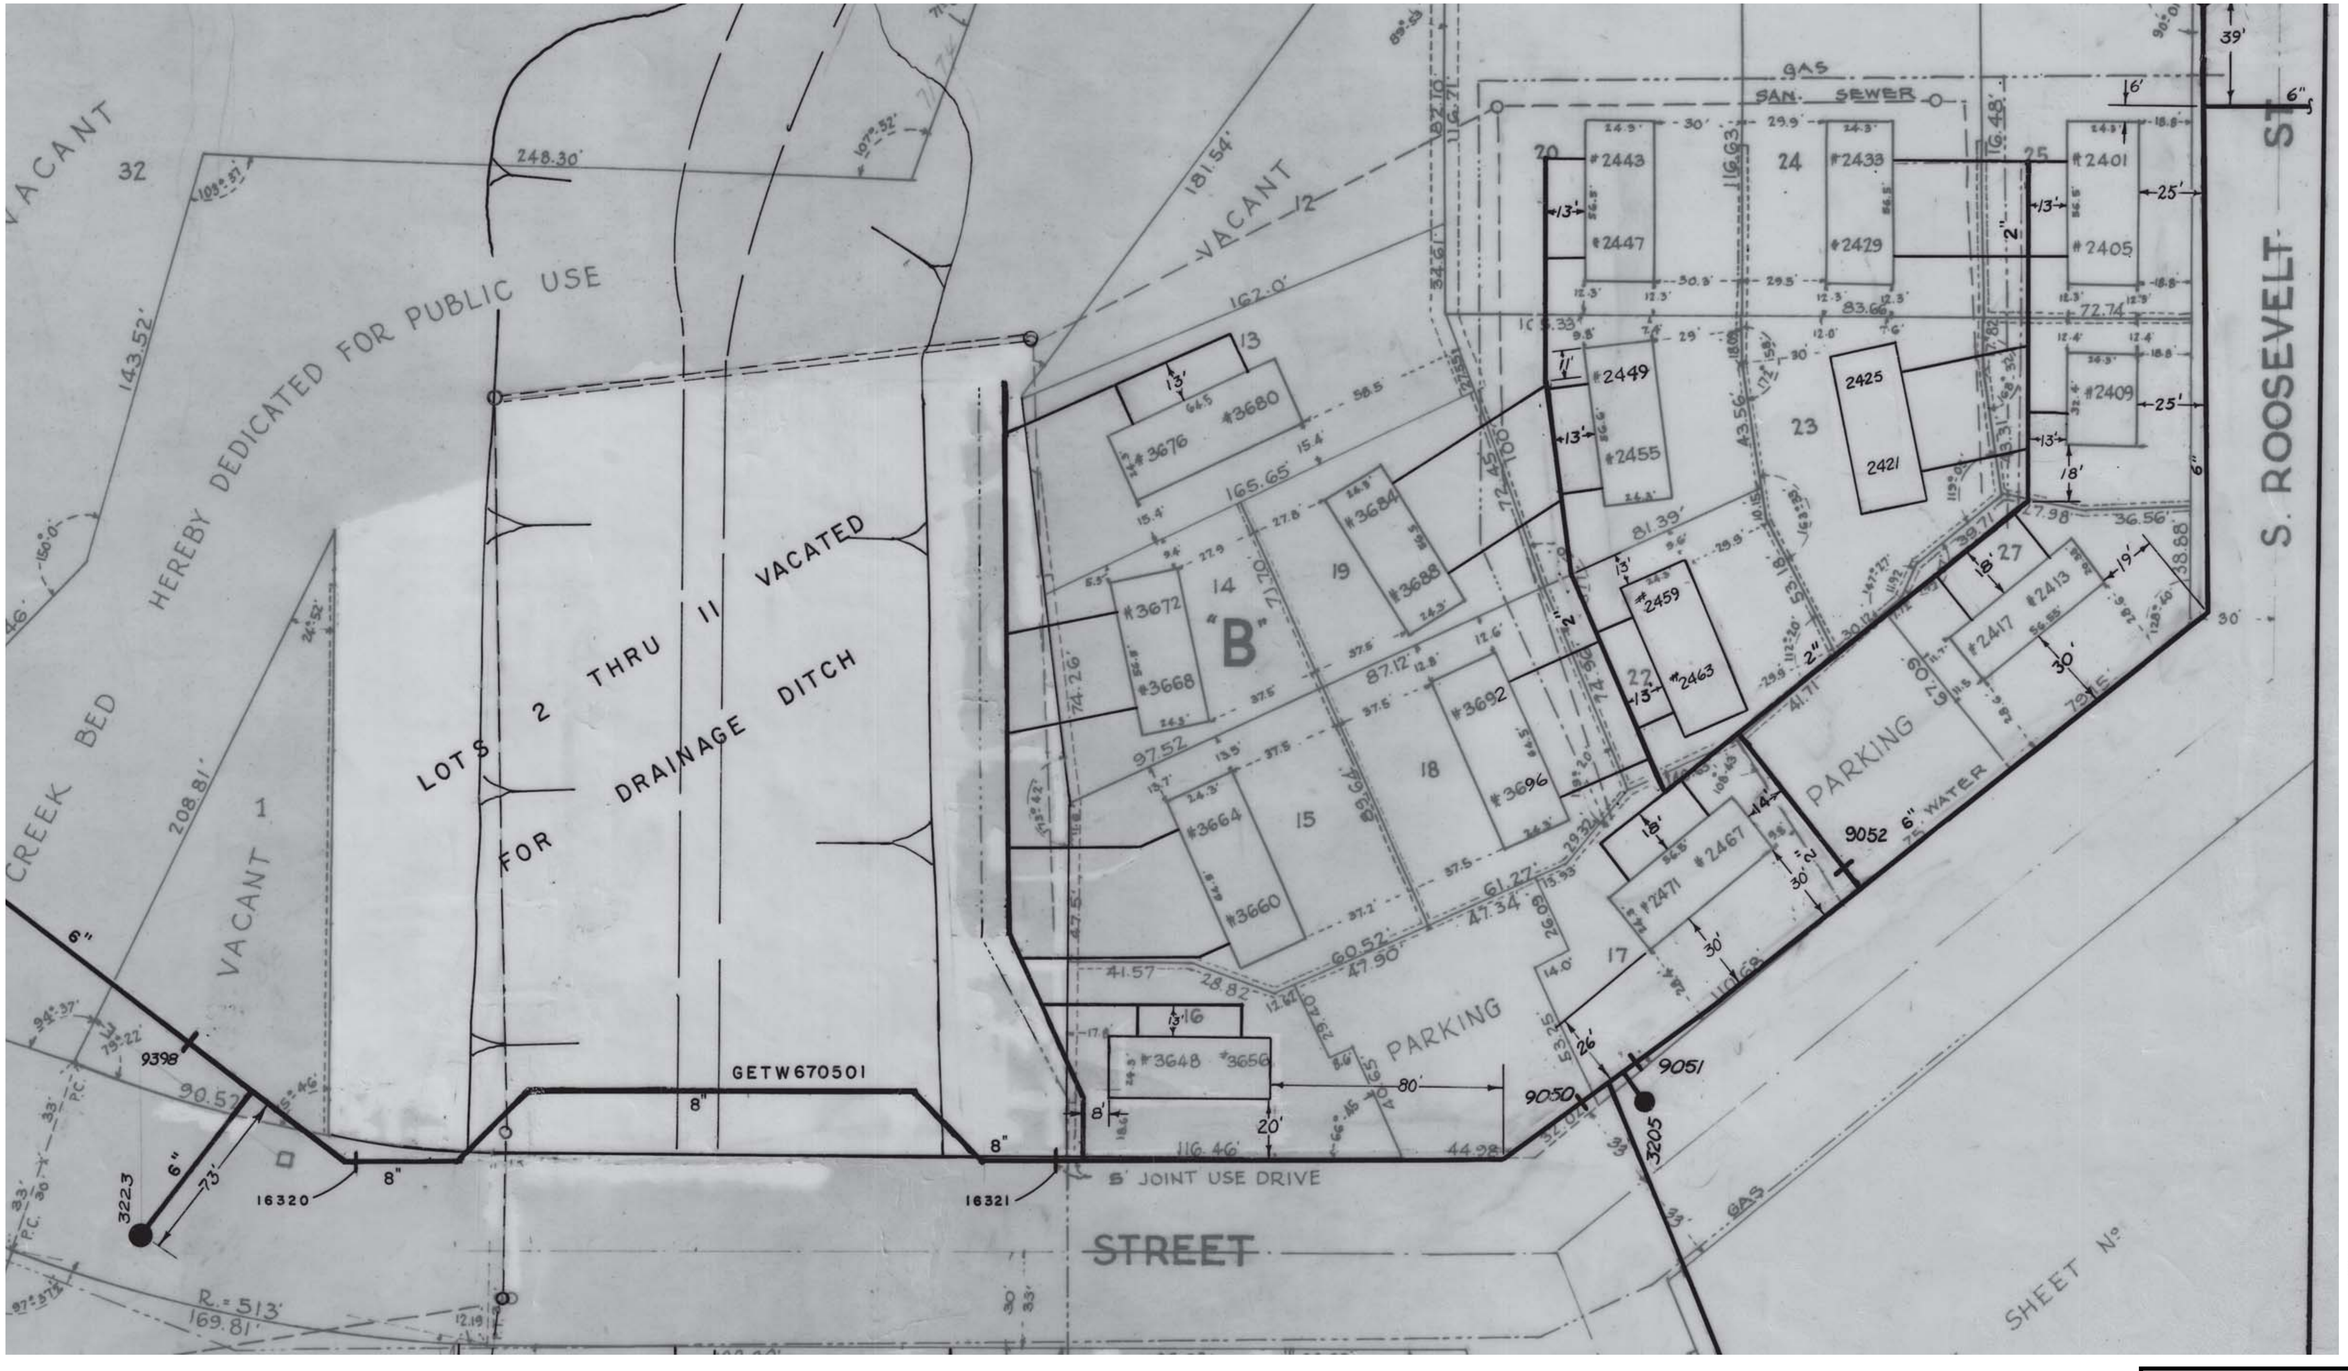

DEBRA E. ARY
LICENSED
20014
7-21-21
KANSAS
PROFESSIONAL ENGINEER

PLANEVIEW WATERLINE REPLACEMENT

PLANEVIEW INFRASTRUCTURE

448-90852 637504 W7019 54252417

SHEET 21 OF 28