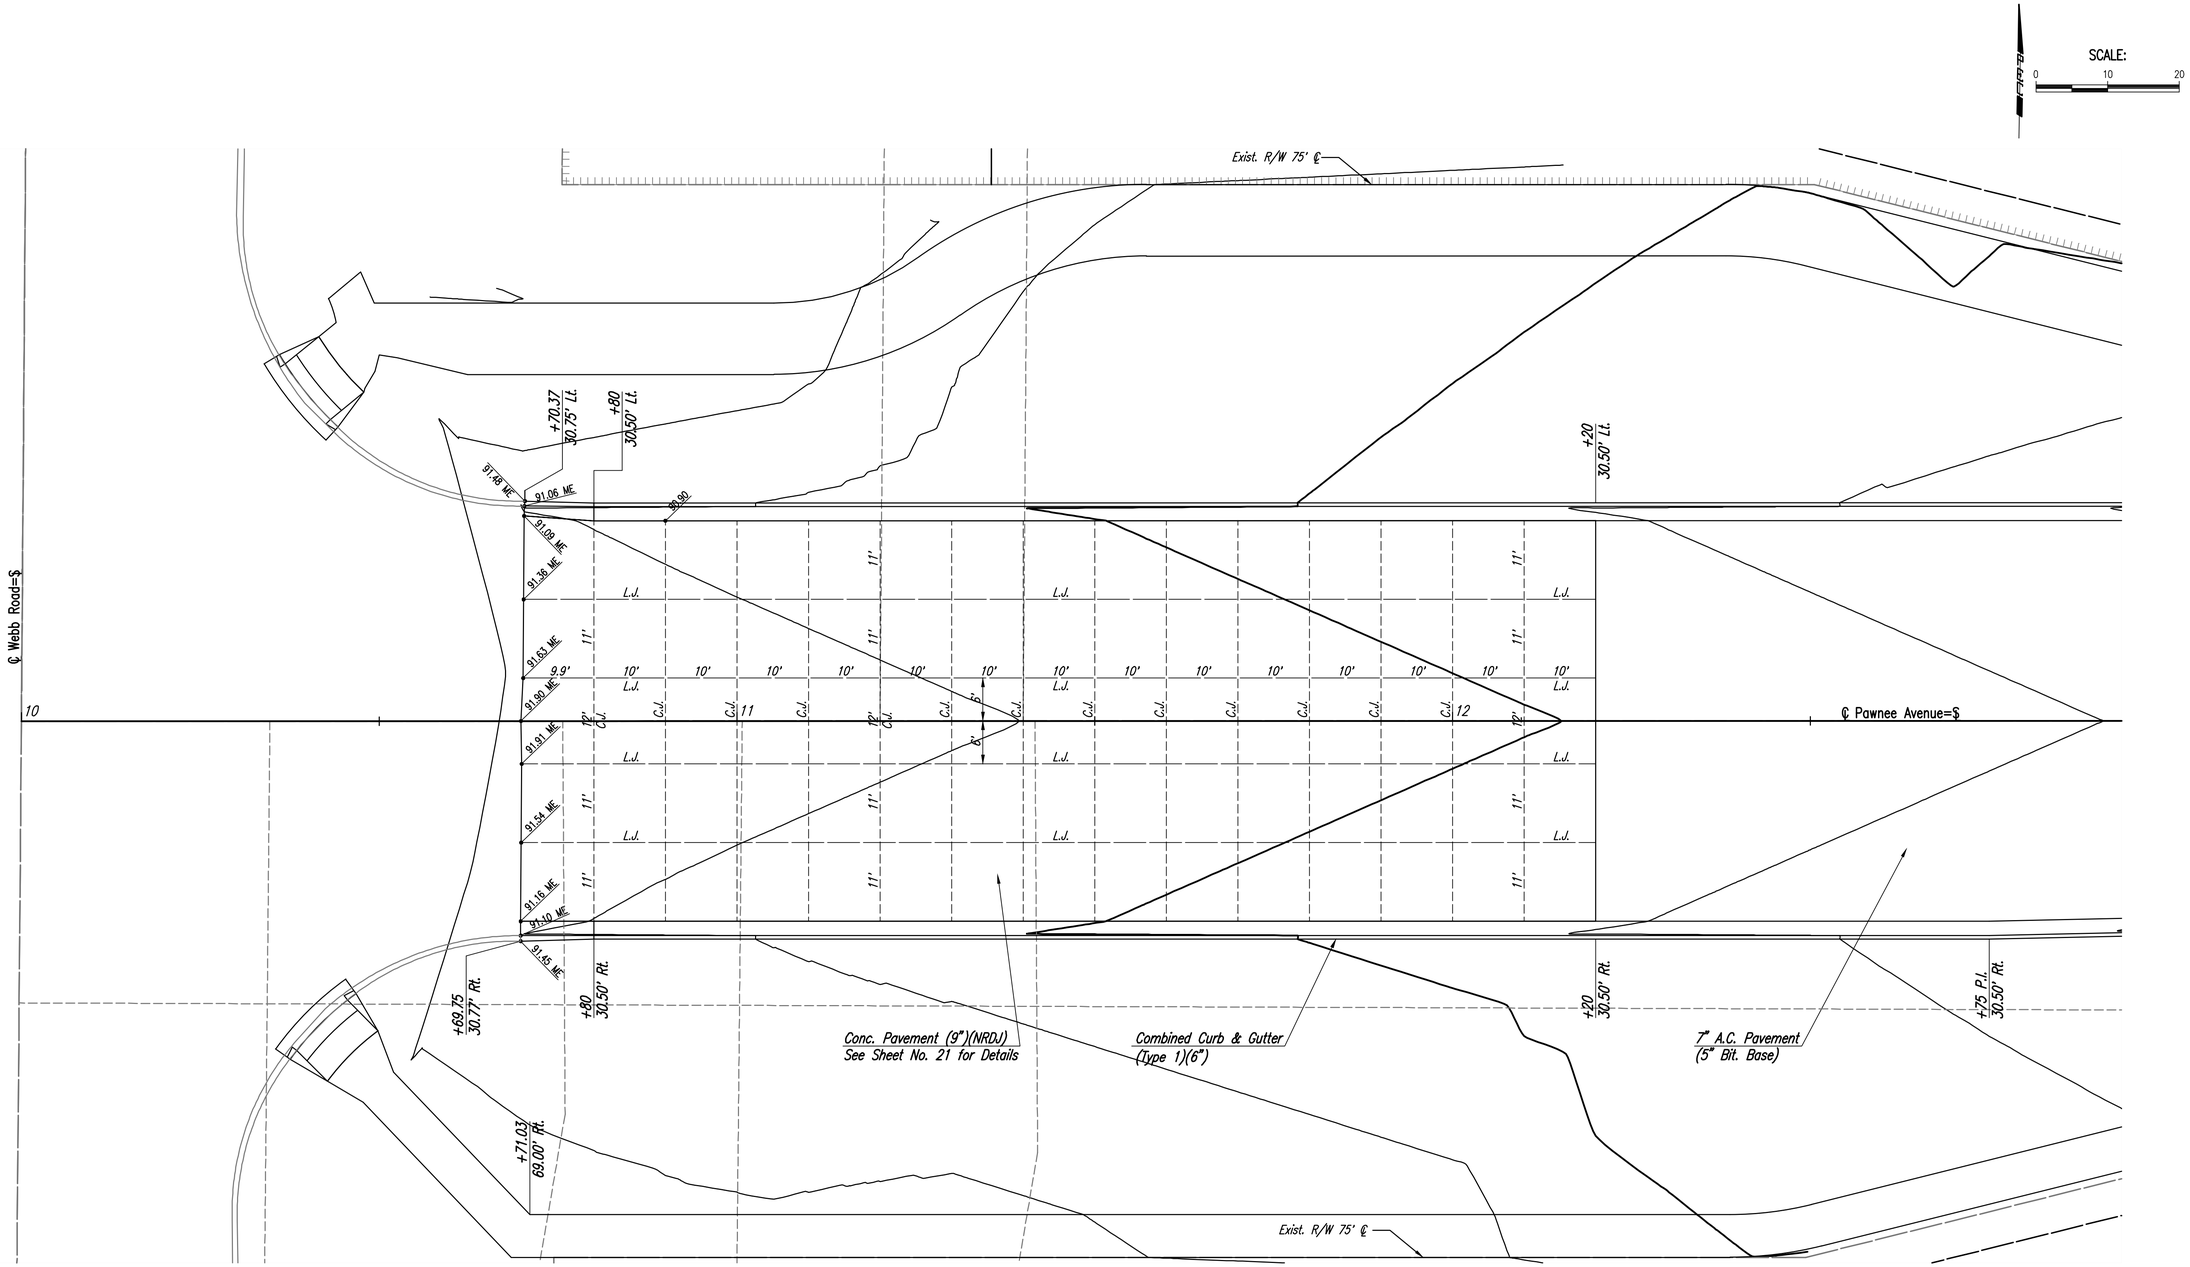

PLAN
INTERSECTION PLAN

No.	Revision	By	Date

PAWNEE AVENUE FROM WEBB TO GREENWICH
PAVING AND INCIDENTAL DRAINAGE IMPROVEMENTS

INTERSECTION PLAN

GARY JANZEN, P.E.–CITY ENGINEER
CITY OF WICHITA PROJECT NO. 472–85434

RILEY J. SCHMITZ
LICENSED
24168
07/10/2021
KANSAS
PROFESSIONAL ENGINEER

PEC
PROFESSIONAL ENGINEERING CONSULTANTS, P.A.
303 SOUTH TOPEKA WICHITA, KS 67202
316-262-2691 www.pec1.com

Designed by	RJS	Job No. 171395–002	Sht. 18 of 134
Drawn by	BJS, CP	Date APRIL 2021	

Saved 04-09-2021 4:53:31 PM by KRISTY.SKAGGS
Plot Scale 1:1 07-09-2021 2:33:39 PM by BJS
U:\wichita-civil\2017\171395\001\mun-trans\Drawings\171395-001-18C-INTERSECTION PLAN