STATE	PROJECT NO.	YEAR	SHEET NO.	TOTAL SHEETS
KANSAS	472-85434	2021	98	134

1" = 5' VERT.
1" = 5' HORIZ.

PAWNEE - CROSS SECTIONS

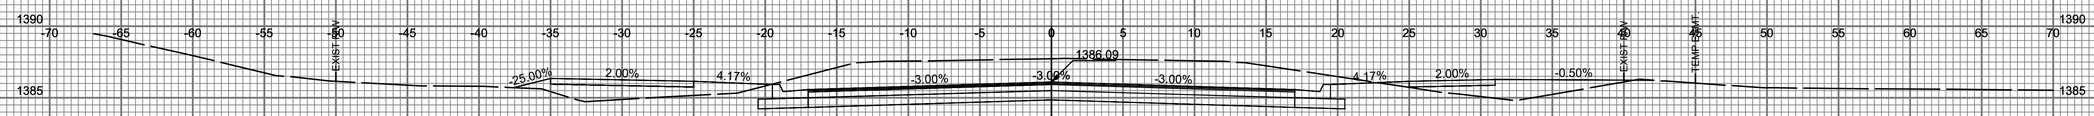

34+00.00

STAGE TWO		STAGE THREE	
CUT AREA	FILL AREA	CUT AREA	FILL AREA
C=48	F=13	C=62	F=11

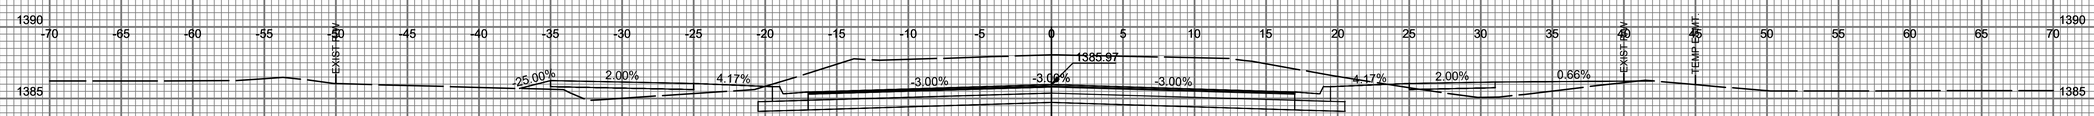

33+50.00

STAGE TWO		STAGE THREE	
CUT AREA	FILL AREA	CUT AREA	FILL AREA
C=54	F=8	C=72	F=7

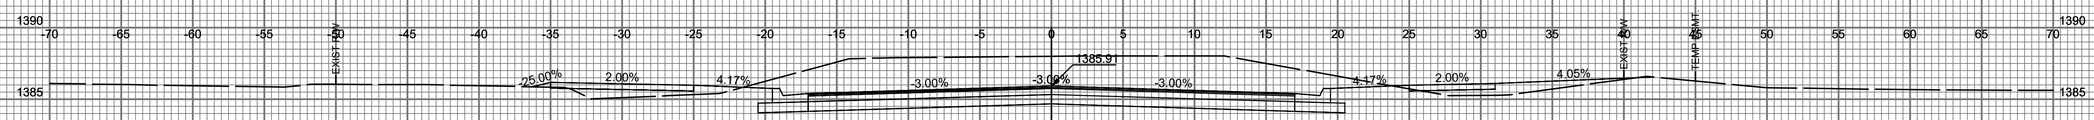

33+00.00

STAGE TWO		STAGE THREE	
CUT AREA	FILL AREA	CUT AREA	FILL AREA
C=59	F=6	C=73	F=6

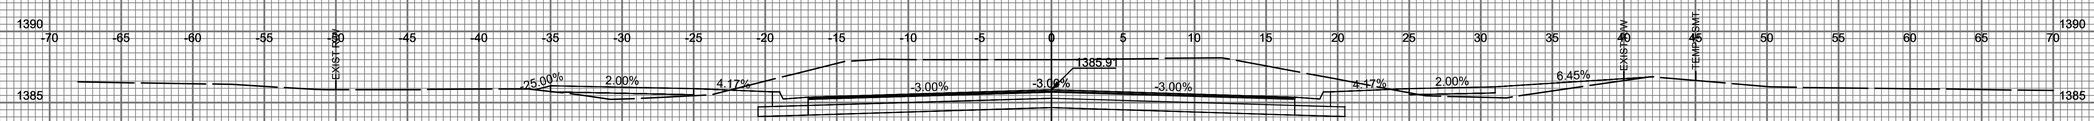

32+50.00

STAGE TWO		STAGE THREE	
CUT AREA	FILL AREA	CUT AREA	FILL AREA
C=61	F=3	C=76	F=5

Saved 07-08-2021 5:09:34 PM by BILLSDSON
Plot Scale: 1:1 07-08-2021 5:44:27 PM by BILL
O:\Kansas\100\71138510\Pawnee\Drawings\171385-001-08 Cross Sections