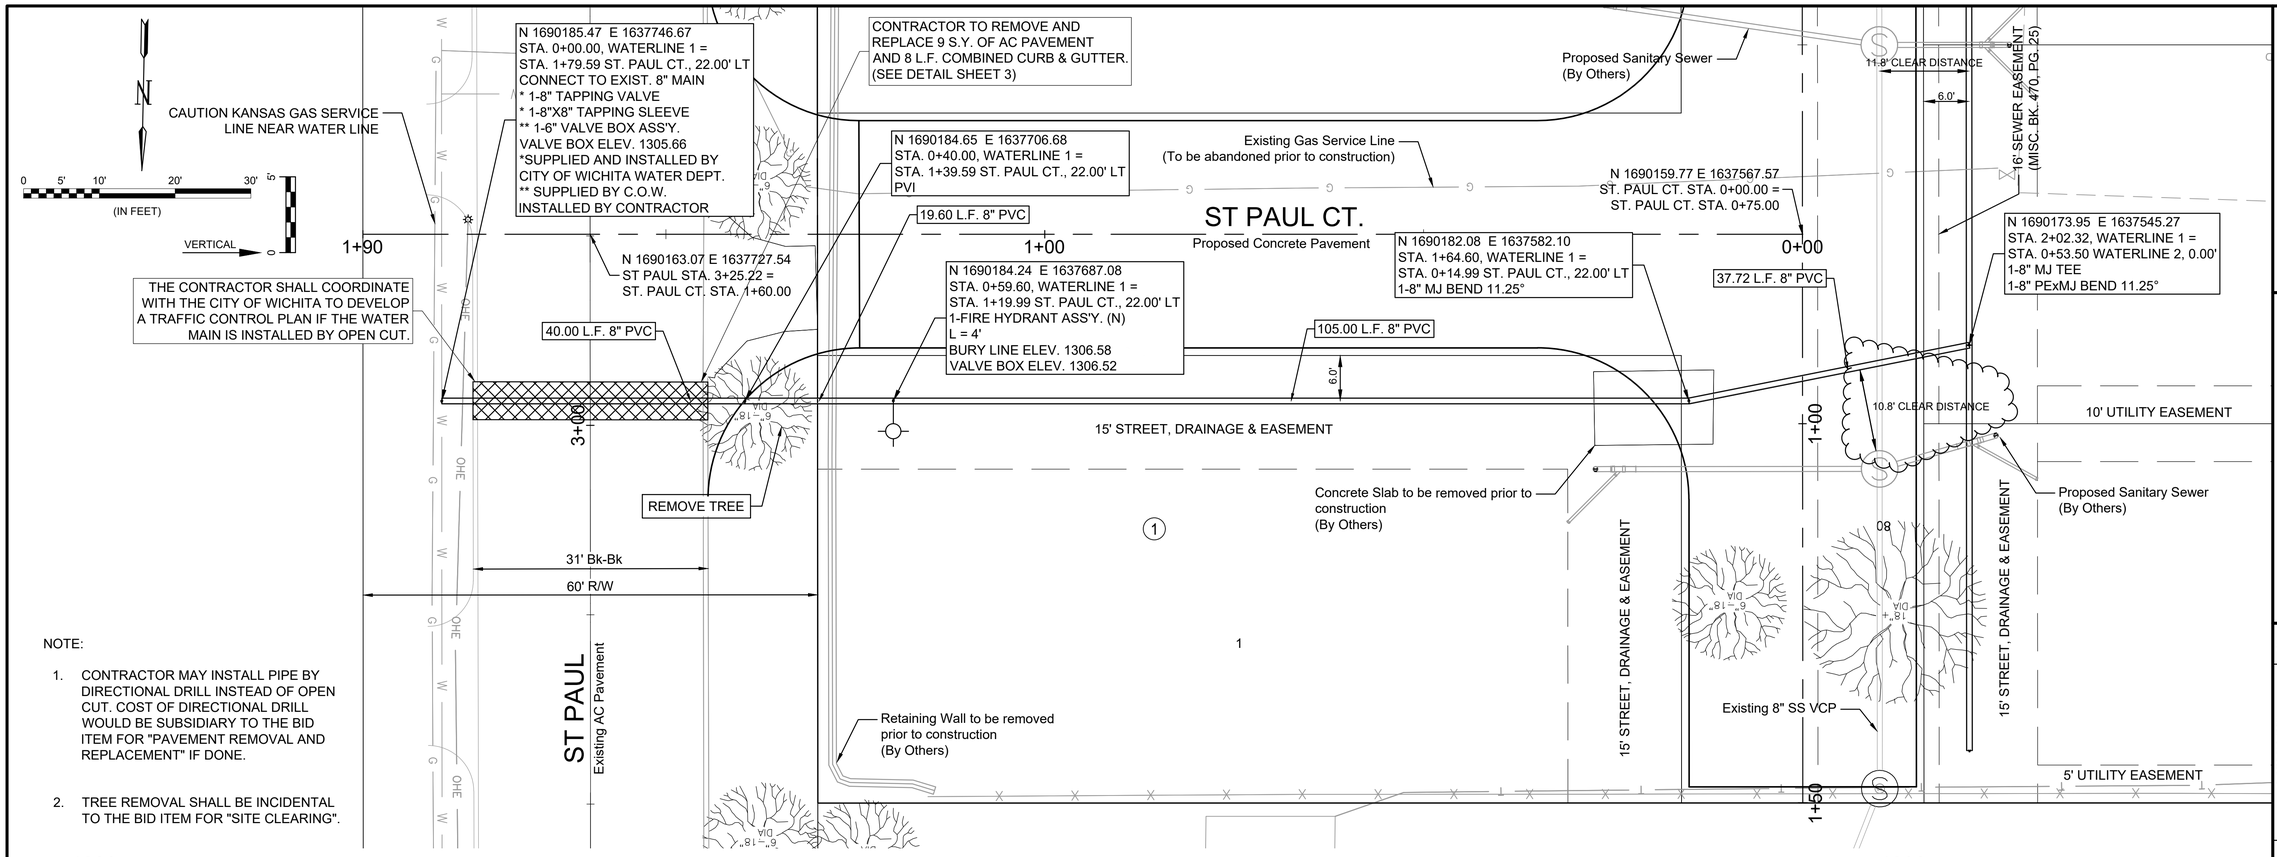

NOTE:

1. CONTRACTOR MAY INSTALL PIPE BY DIRECTIONAL DRILL INSTEAD OF OPEN CUT. COST OF DIRECTIONAL DRILL WOULD BE SUBSIDIARY TO THE BID ITEM FOR "PAVEMENT REMOVAL AND REPLACEMENT" IF DONE.

2. TREE REMOVAL SHALL BE INCIDENTAL TO THE BID ITEM FOR "SITE CLEARING".

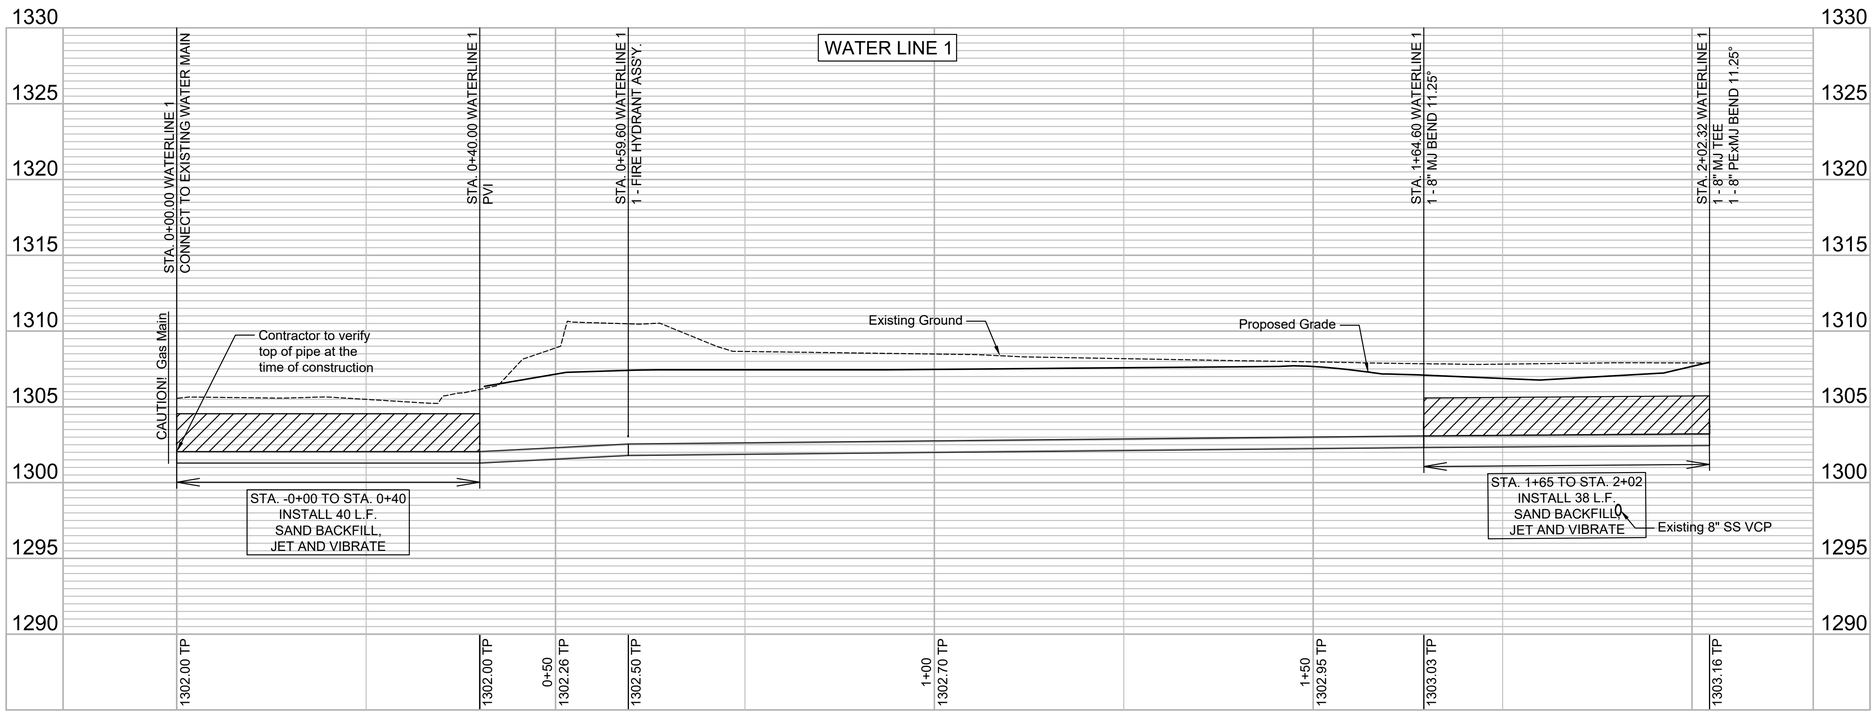

GARVER
© 2021 GARVER, LLC
THIS DOCUMENT, ALONG WITH THE IDEAS AND DESIGNS CONVEYED HEREIN, SHALL BE CONSIDERED INSTRUMENTS OF PROFESSIONAL SERVICE AND ARE PROPERTY OF GARVER, LLC. ANY USE, REPRODUCTION, OR DISTRIBUTION OF THIS DOCUMENT, ALONG WITH THE IDEAS AND DESIGN CONTAINED HEREIN, IS PROHIBITED UNLESS AUTHORIZED IN WRITING BY GARVER, LLC OR EXPLICITLY ALLOWED IN THE GOVERNING PROFESSIONAL SERVICES AGREEMENT FOR THIS WORK.

8535 E. 21st Street N.
Suite 130
Wichita, KS 67206
(316) 264-8008

KENNETH W. LEE LICENSED 16373 8-31-21 KANSAS PROFESSIONAL ENGINEER

REV	DATE	DESCRIPTION	BY

CITY OF WICHITA

CITY OF WICHITA
WICHITA, KANSAS

KIMBERLY ADDITION
WATER

WATER LINE 1

JOB NO.: 21T41008
DATE: AUGUST 2021
DESIGNED BY: KWL
DRAWN BY: MCP

BAR IS ONE INCH ON ORIGINAL DRAWING
0 1"
IF NOT ONE INCH ON THIS SHEET, ADJUST SCALES ACCORDINGLY

DRAWING NUMBER
4

SHEET NUMBER 4 OF 12

File: L:\2021\21T41008 - Kimberly Addition Engineering\Drawings\C3D\WATER\WATER LINE 1.dwg Last Saved: 9/13/2021 5:23 PM Last saved by: MCarreraPiedra
Last plotted by: Carrera-Piedra, Mariela Plot Style: ---- Plot Scale: 1:2.5849 Plot Date: 9/14/2021 9:37 AM Plotter used: None