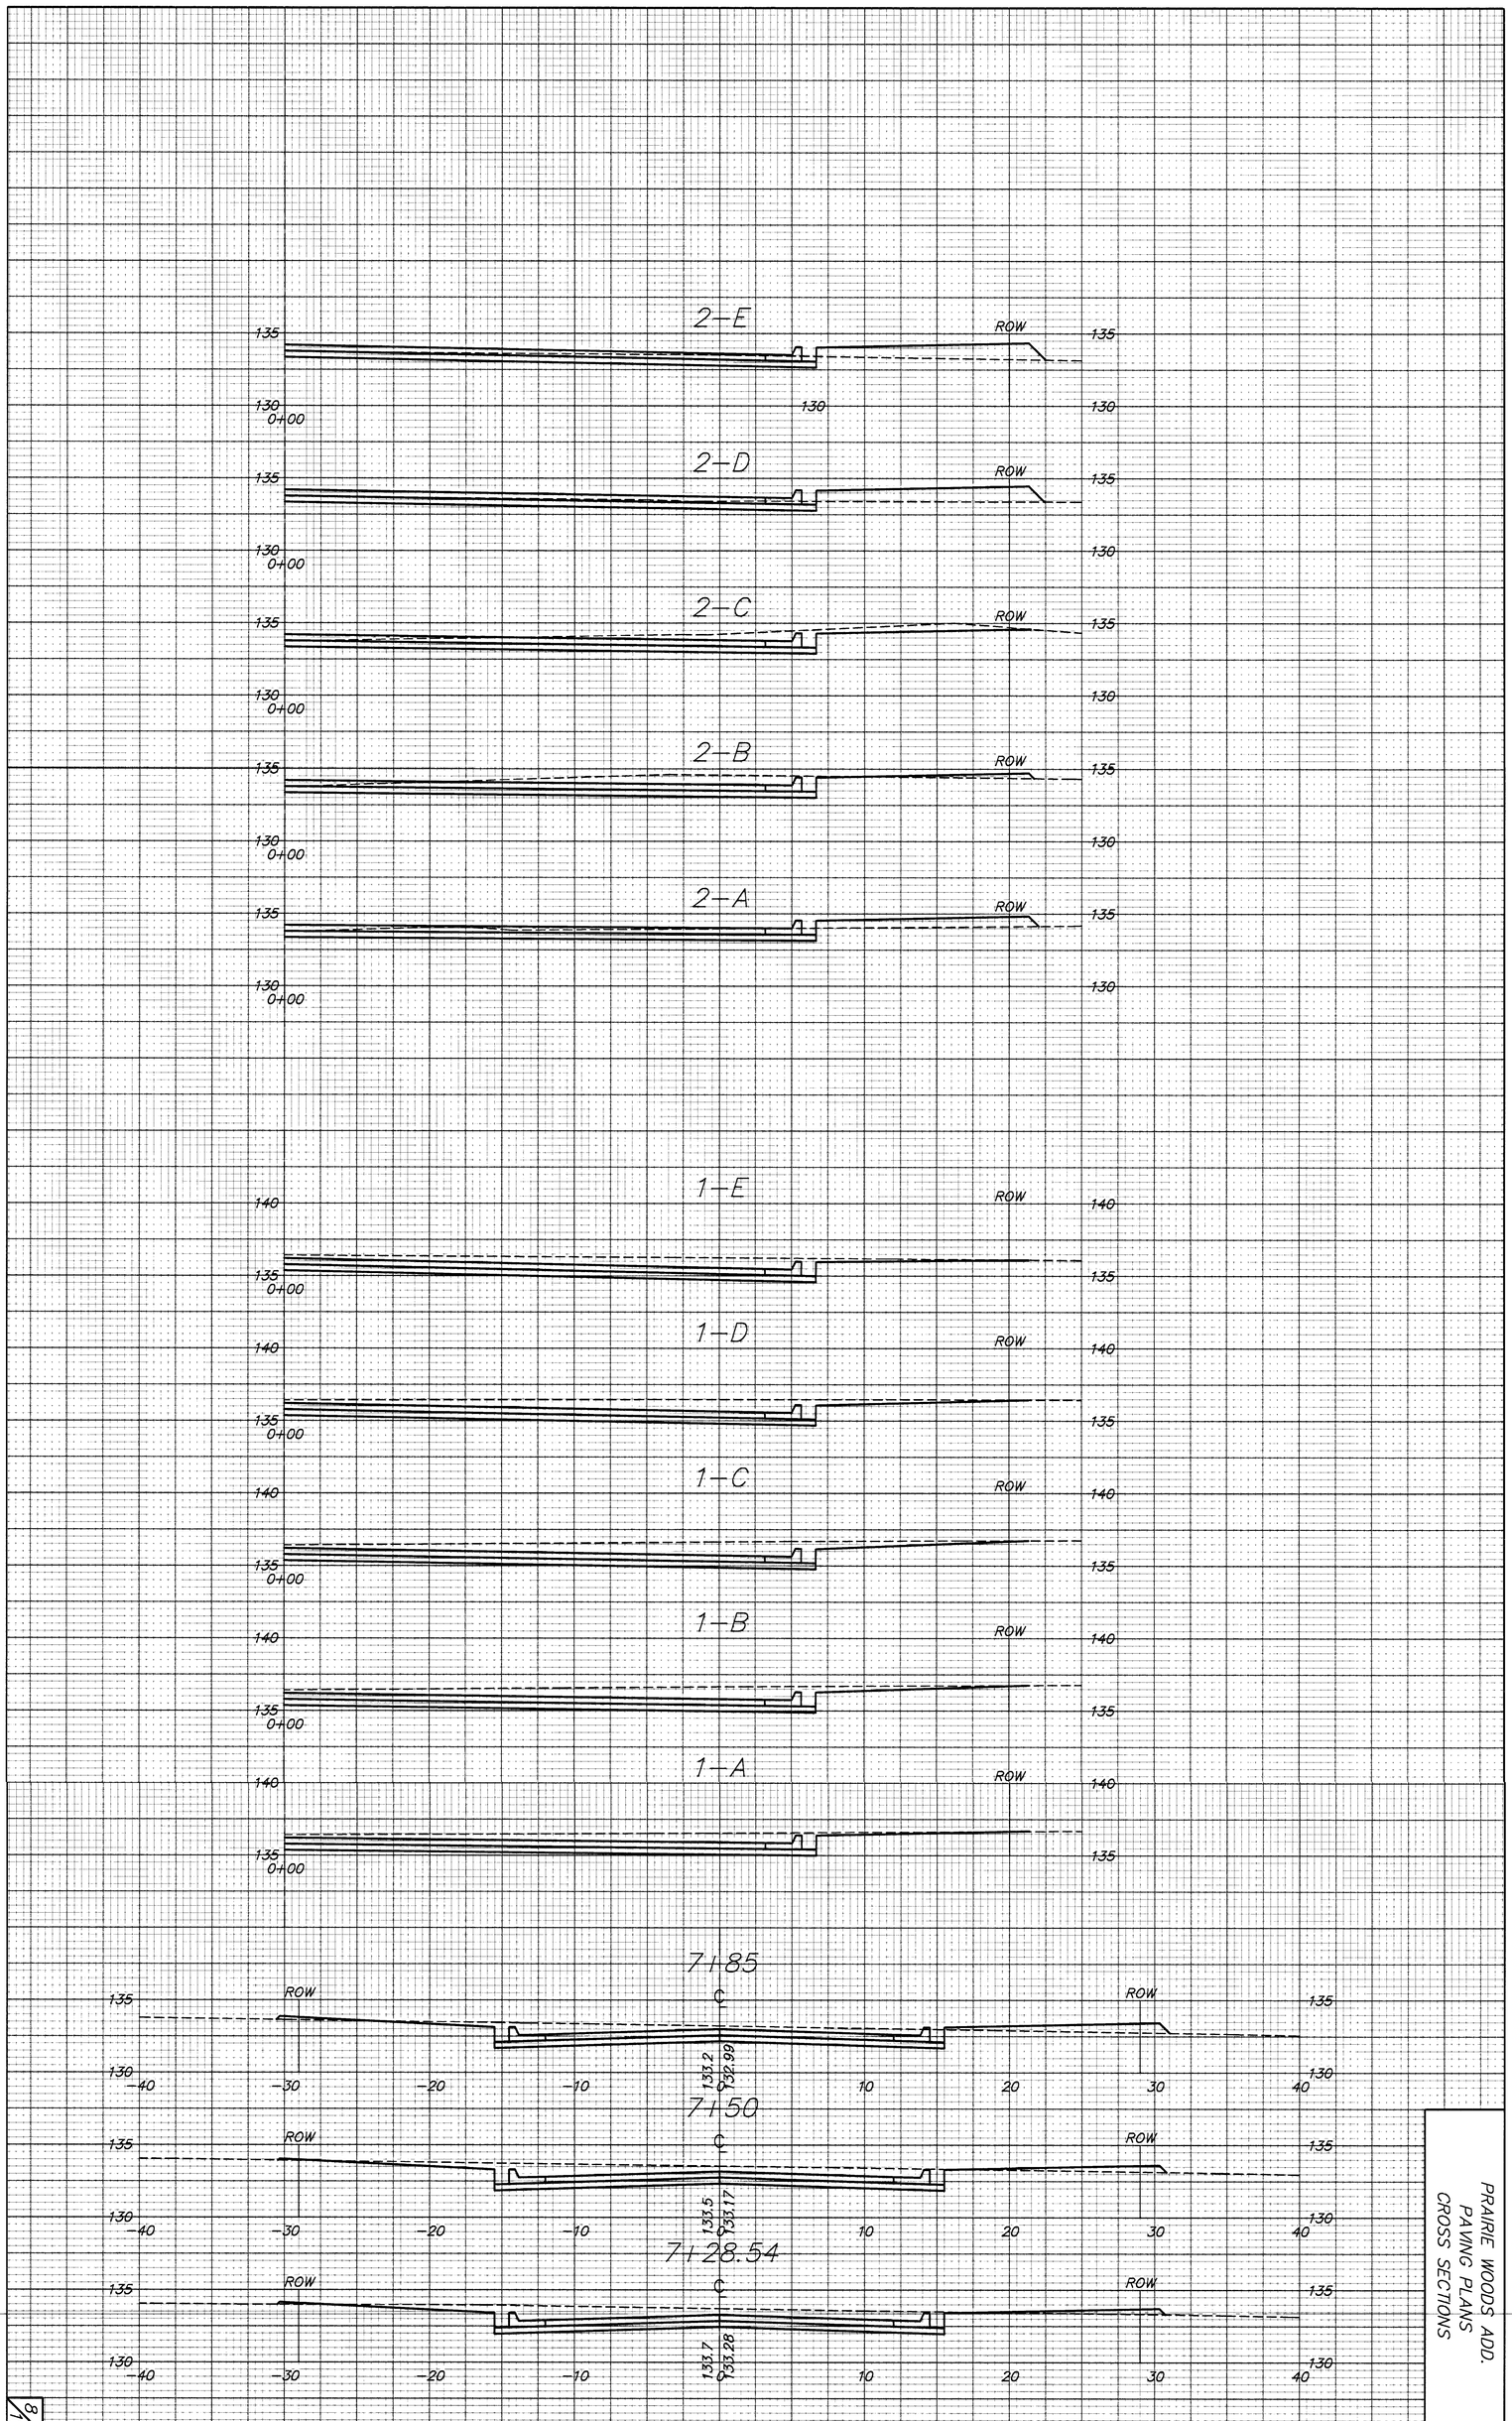

PRAIRIE WOODS ADD.
PAVING PLANS
CROSS SECTIONS