LEGEND

- WORK AREA
- CHANNELIZING DEVICES AT 30' SPACING UNLESS OTHERWISE NOTED
- TRAFFIC CONTROL SIGN
- TYPE III BARRICADE WITH TYPE A LOW INTENSITY FLASHING WARNING LIGHTS
- DIRECTION OF TRAFFIC

NOTE:

1) ALL SIGNS, BARRICADES AND TRAFFIC CONTROL DEVICES ARE SHOWN DIAGRAMMATICALLY ONLY AND CONTRACTOR SHALL PLACE ALL ITEMS IN ACCORDANCE WITH THE MANUAL ON UNIFORM TRAFFIC CONTROL DEVICES, OR AS DIRECTED BY THE PROJECT ENGINEER.
2) TRAFFIC SIGNAL OPERATIONS AT THE INTERSECTION OF TOPEKA ST. AND WATERMAN ST. SHALL REMAIN UNCHANGED FROM EXISTING.

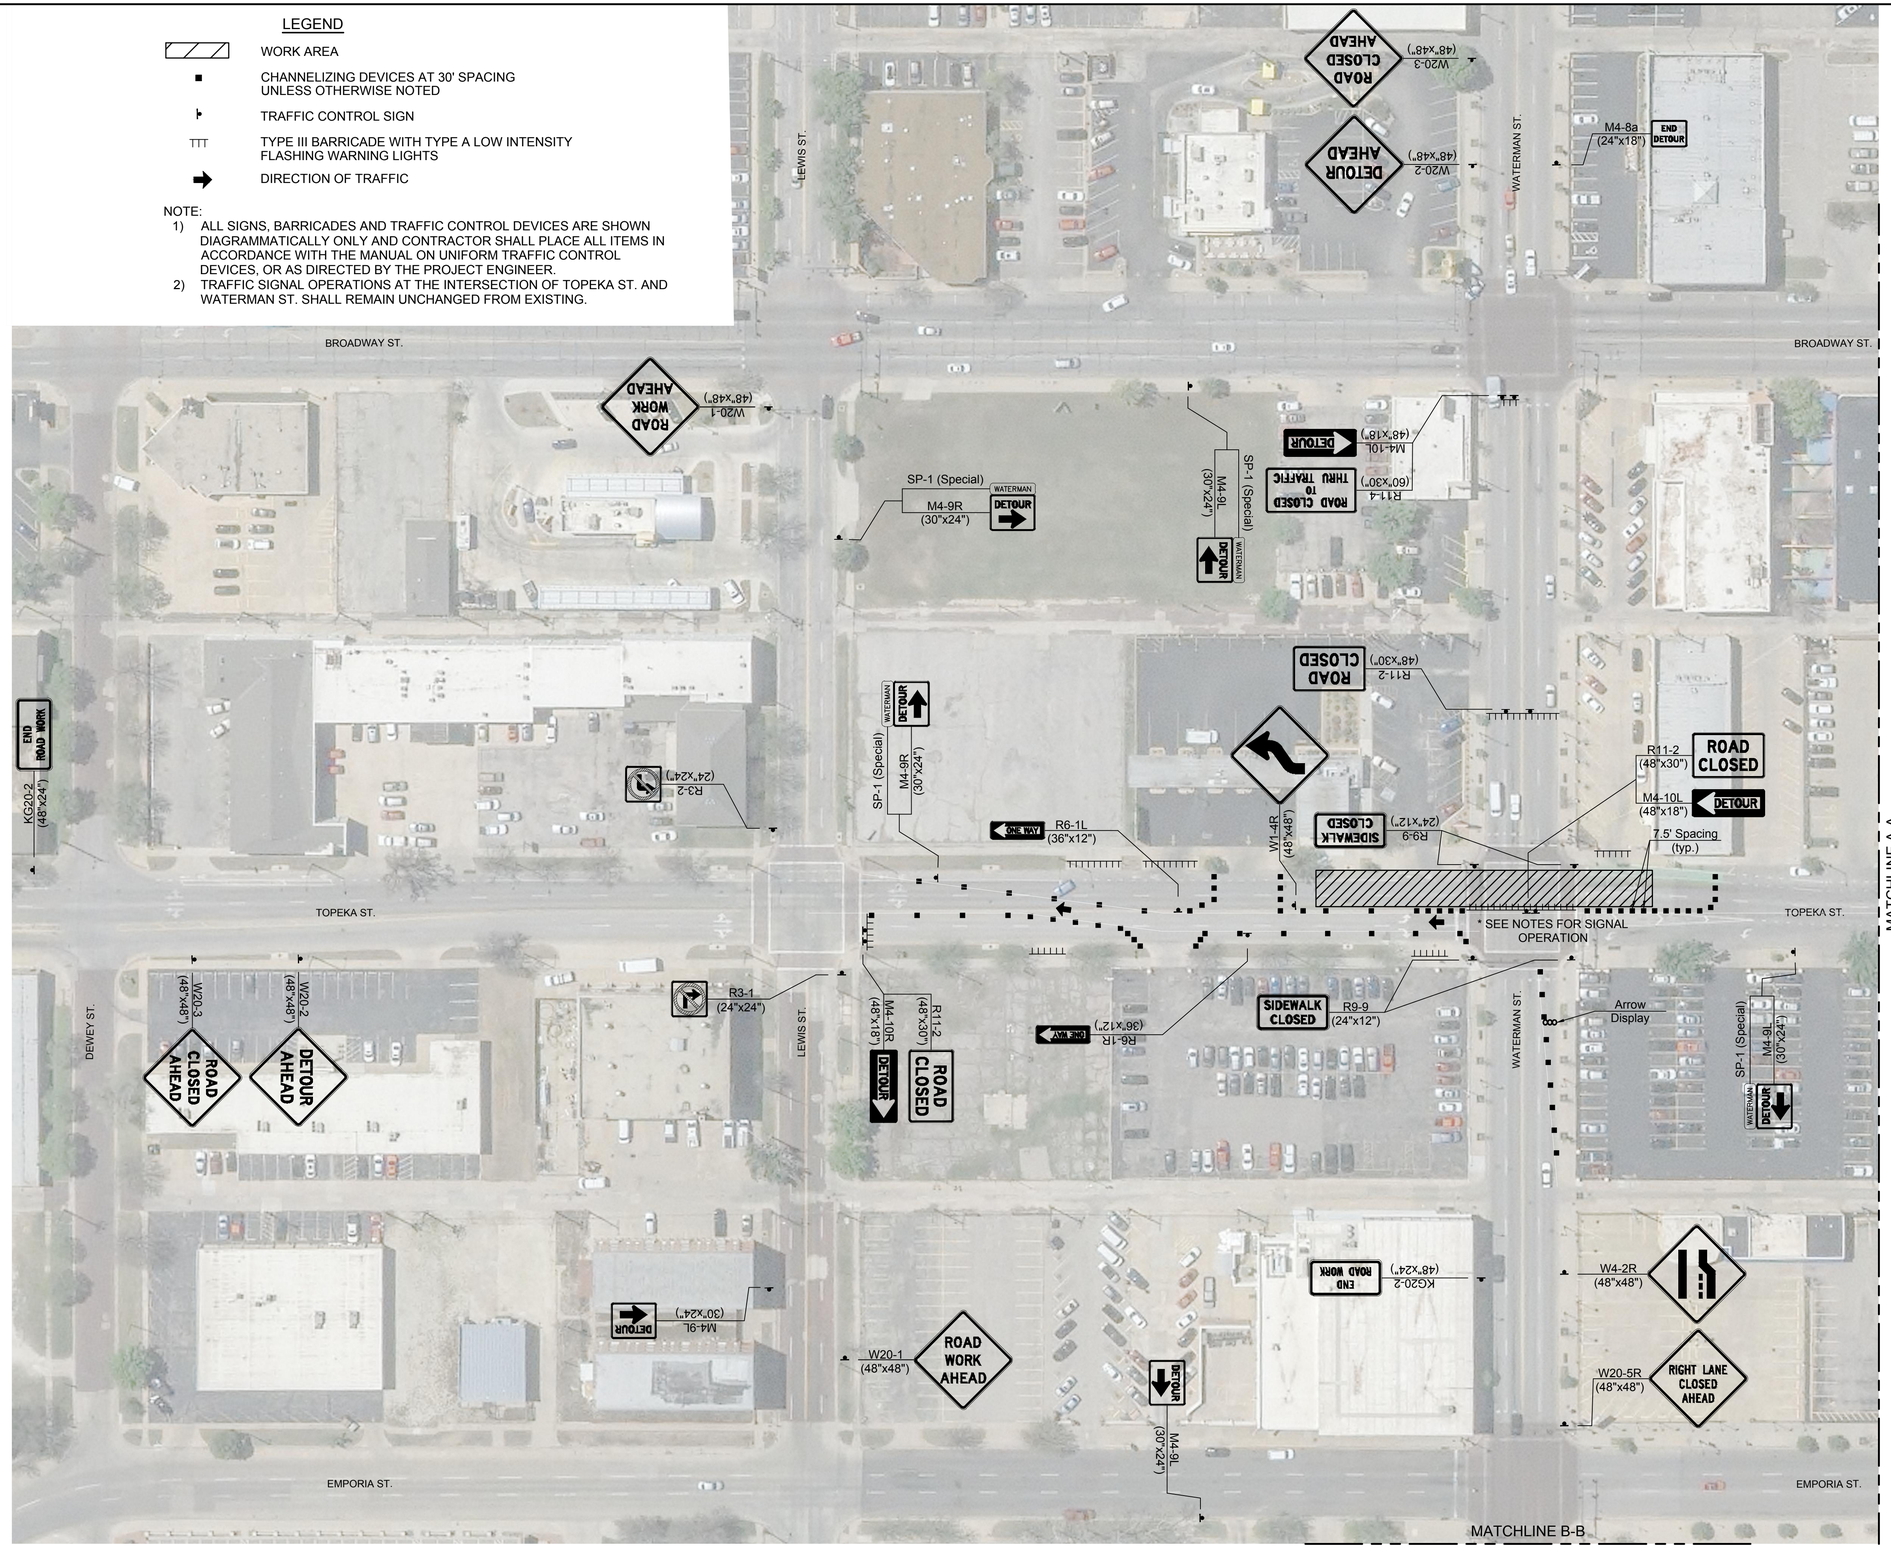

SCALE:
0 50 100

PEC
PROFESSIONAL ENGINEERING CONSULTANTS
303 SOUTH TOPEKA
WICHITA, KS 67202
316-262-2691 www.pec1.com

CITY OF WICHITA

SCOTT ALLAN CANFIELD
LICENSED
14369
10/01/2021
KANSAS
PROFESSIONAL ENGINEER

WATERLINE IMPROVEMENTS
TO SERVE
TOPEKA STREET FROM LEWIS TO ENGLISH

GARY JANZEN, P.E. - CITY ENGINEER
CITY OF WICHITA PROJECT NO. 448-2020-____

Issue:		

JOB NO.	35-207042-002-0042
DATE	SEPTEMBER 2021
PM	RWG
DESIGNED BY	SAC
DRAWN BY	SAC
CHECKED BY	TA

TRAFFIC CONTROL
PHASE 1

CT701

SAVED 9/3/2021 11:14:58 AM BY SCOTT.CANFIELD
PLOTTED 9/20/2021 10:26:57 AM BY KURTIS DEKAT
U:\WICHITA-CIVIL\2020\207042\002\MUNI-TRANS\DRAWINGS\207042-002-CT701-TC PHASE 1.DWG