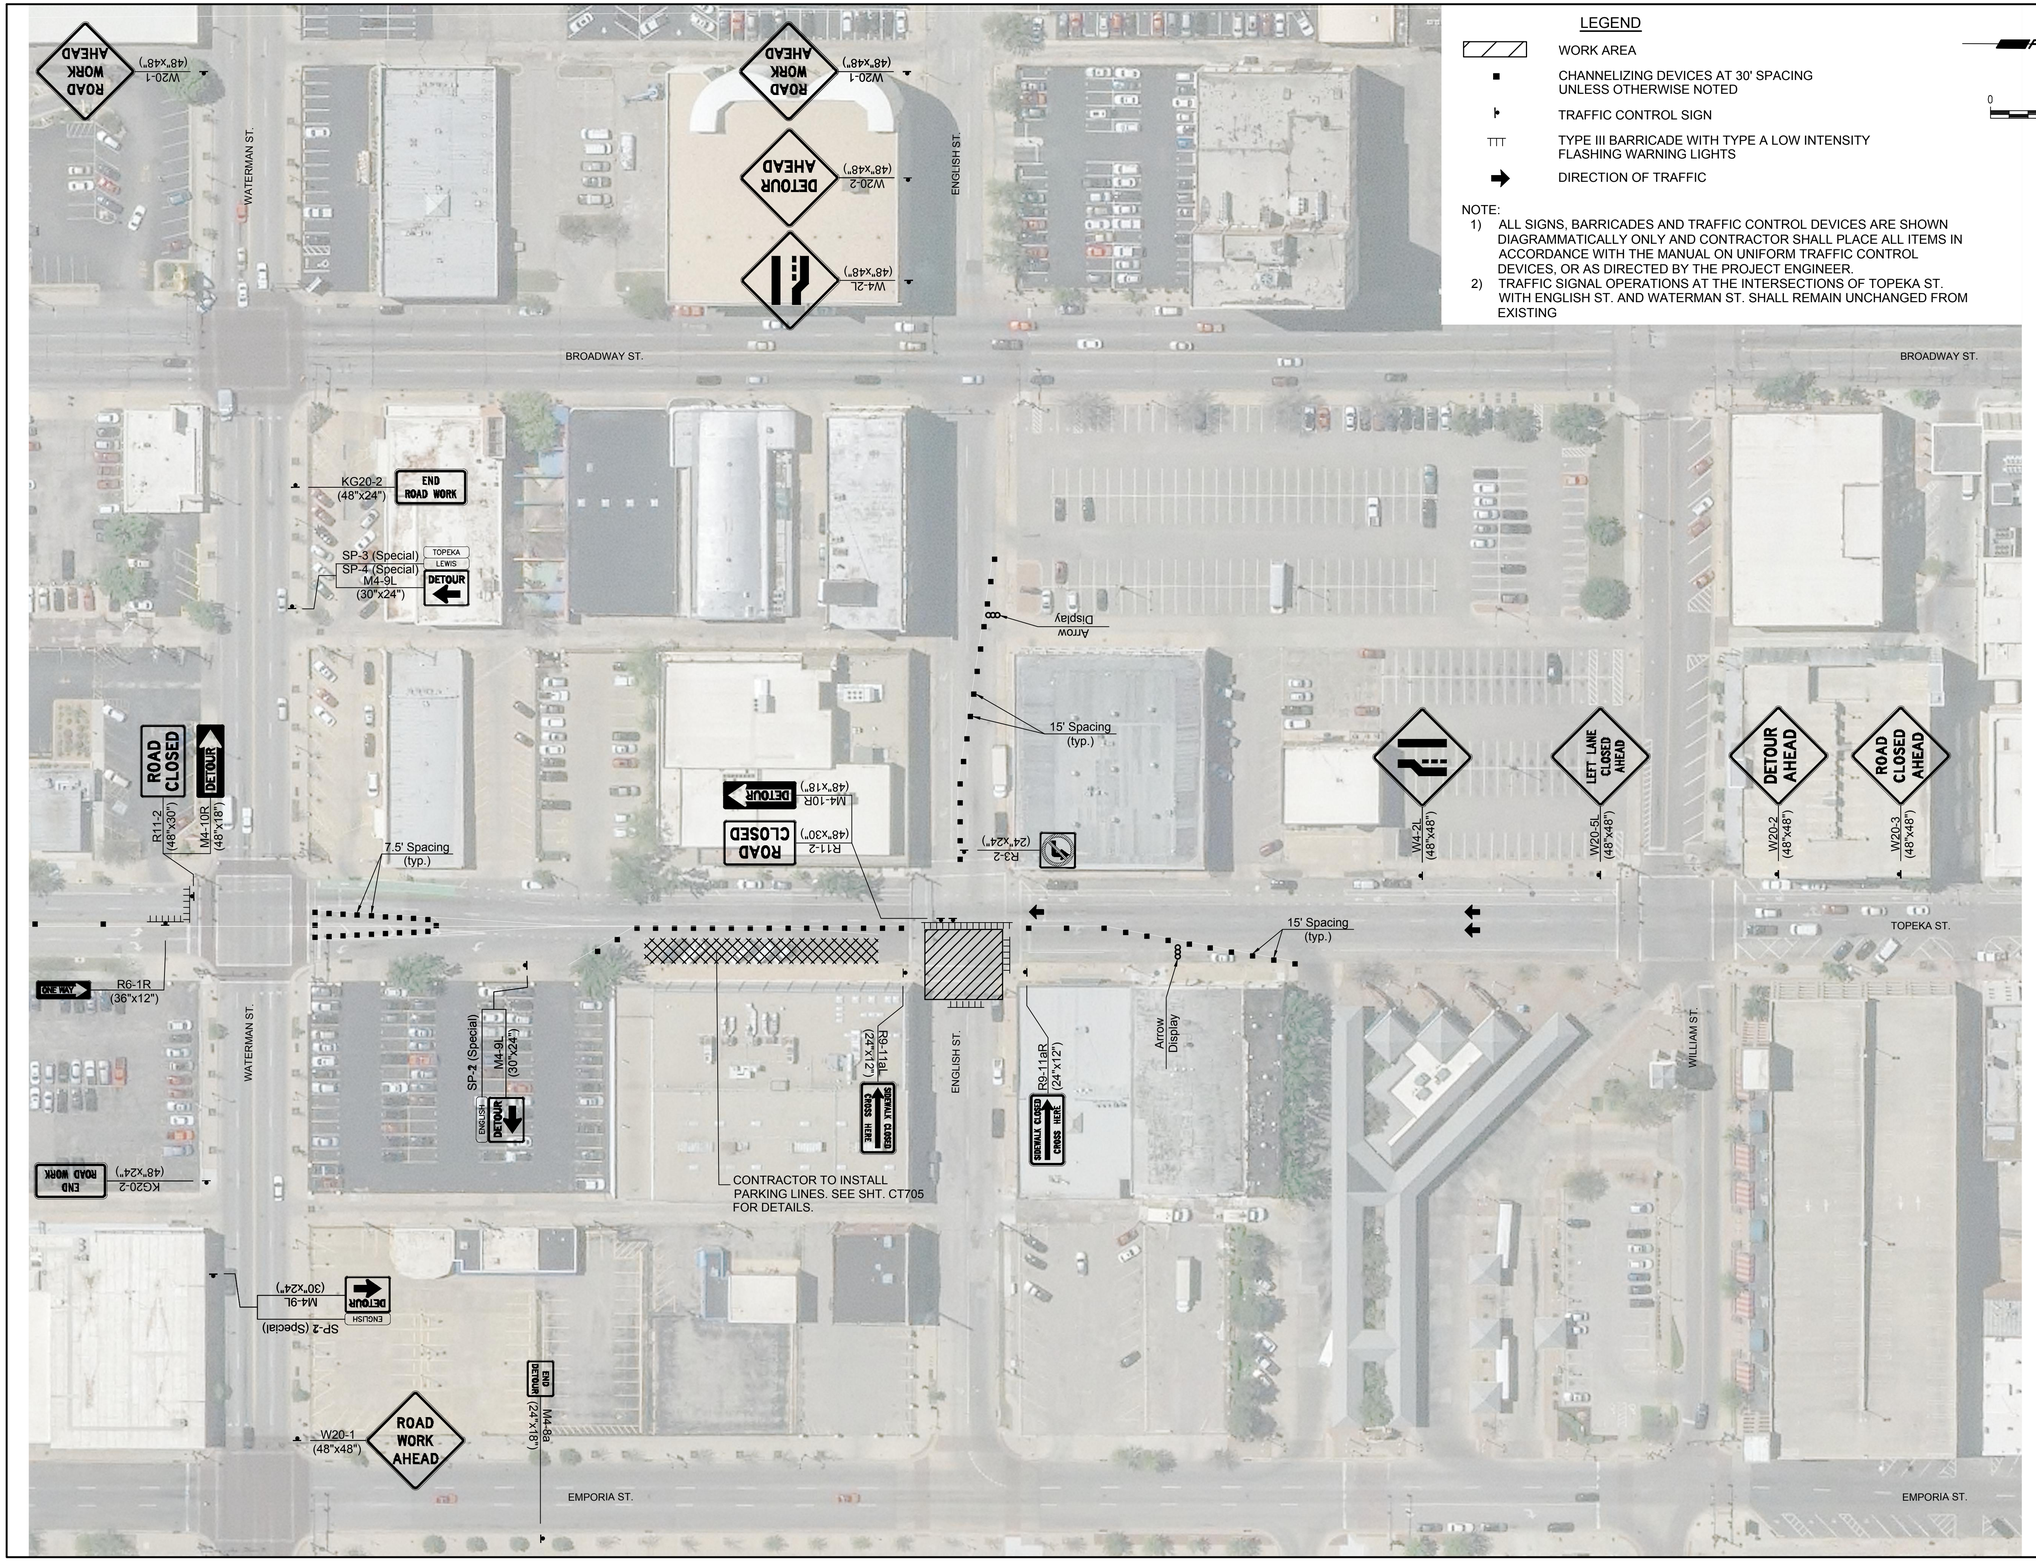

SAVED 9/20/2021 8:32:28 AM BY SCOTT.CANFIELD
PLOTTED 9/20/2021 10:27:45 AM BY KURTIS DEKAT
U:\WICHITA-CIVIL\2020\207042\002\MUNI-TRANS\DRAWINGS\207042-002-CT704-TC PHASE 2.DWG

PEC
PROFESSIONAL ENGINEERING CONSULTANTS
303 SOUTH TOPEKA
WICHITA, KS 67202
316-262-2691 www.pec1.com

CITY OF WICHITA

SCOTT ALLAN CANFIELD LICENSED 14369 10/01/2021 KANSAS PROFESSIONAL ENGINEER

WATERLINE IMPROVEMENTS

TO SERVE

TOPEKA STREET
FROM LEWIS TO ENGLISH

GARY JANZEN, P.E. - CITY ENGINEER
CITY OF WICHITA PROJECT NO. 448-2020-____

Issue:		

JOB NO.	35-207042-002-0042
DATE	SEPTEMBER 2021
PM	RWG
DESIGNED BY	SAC
DRAWN BY	SAC
CHECKED BY	TA

TRAFFIC CONTROL
PHASE 2

CT704