BENCHMARKS:
Square Cut On Top of South Curb of 21st St. N.
334'± West and 32'± South of the Intersection of 21st St. N. and Cleveland Ave.
Elev. = 1307.56(NAVD88)

Square Cut On Top of South Concrete Pad of Monitoring Well 26'± East and 51'± South of The Intersection of 21st St. N. and Cleveland Ave.
Elev. = 1308.70(NAVD88)

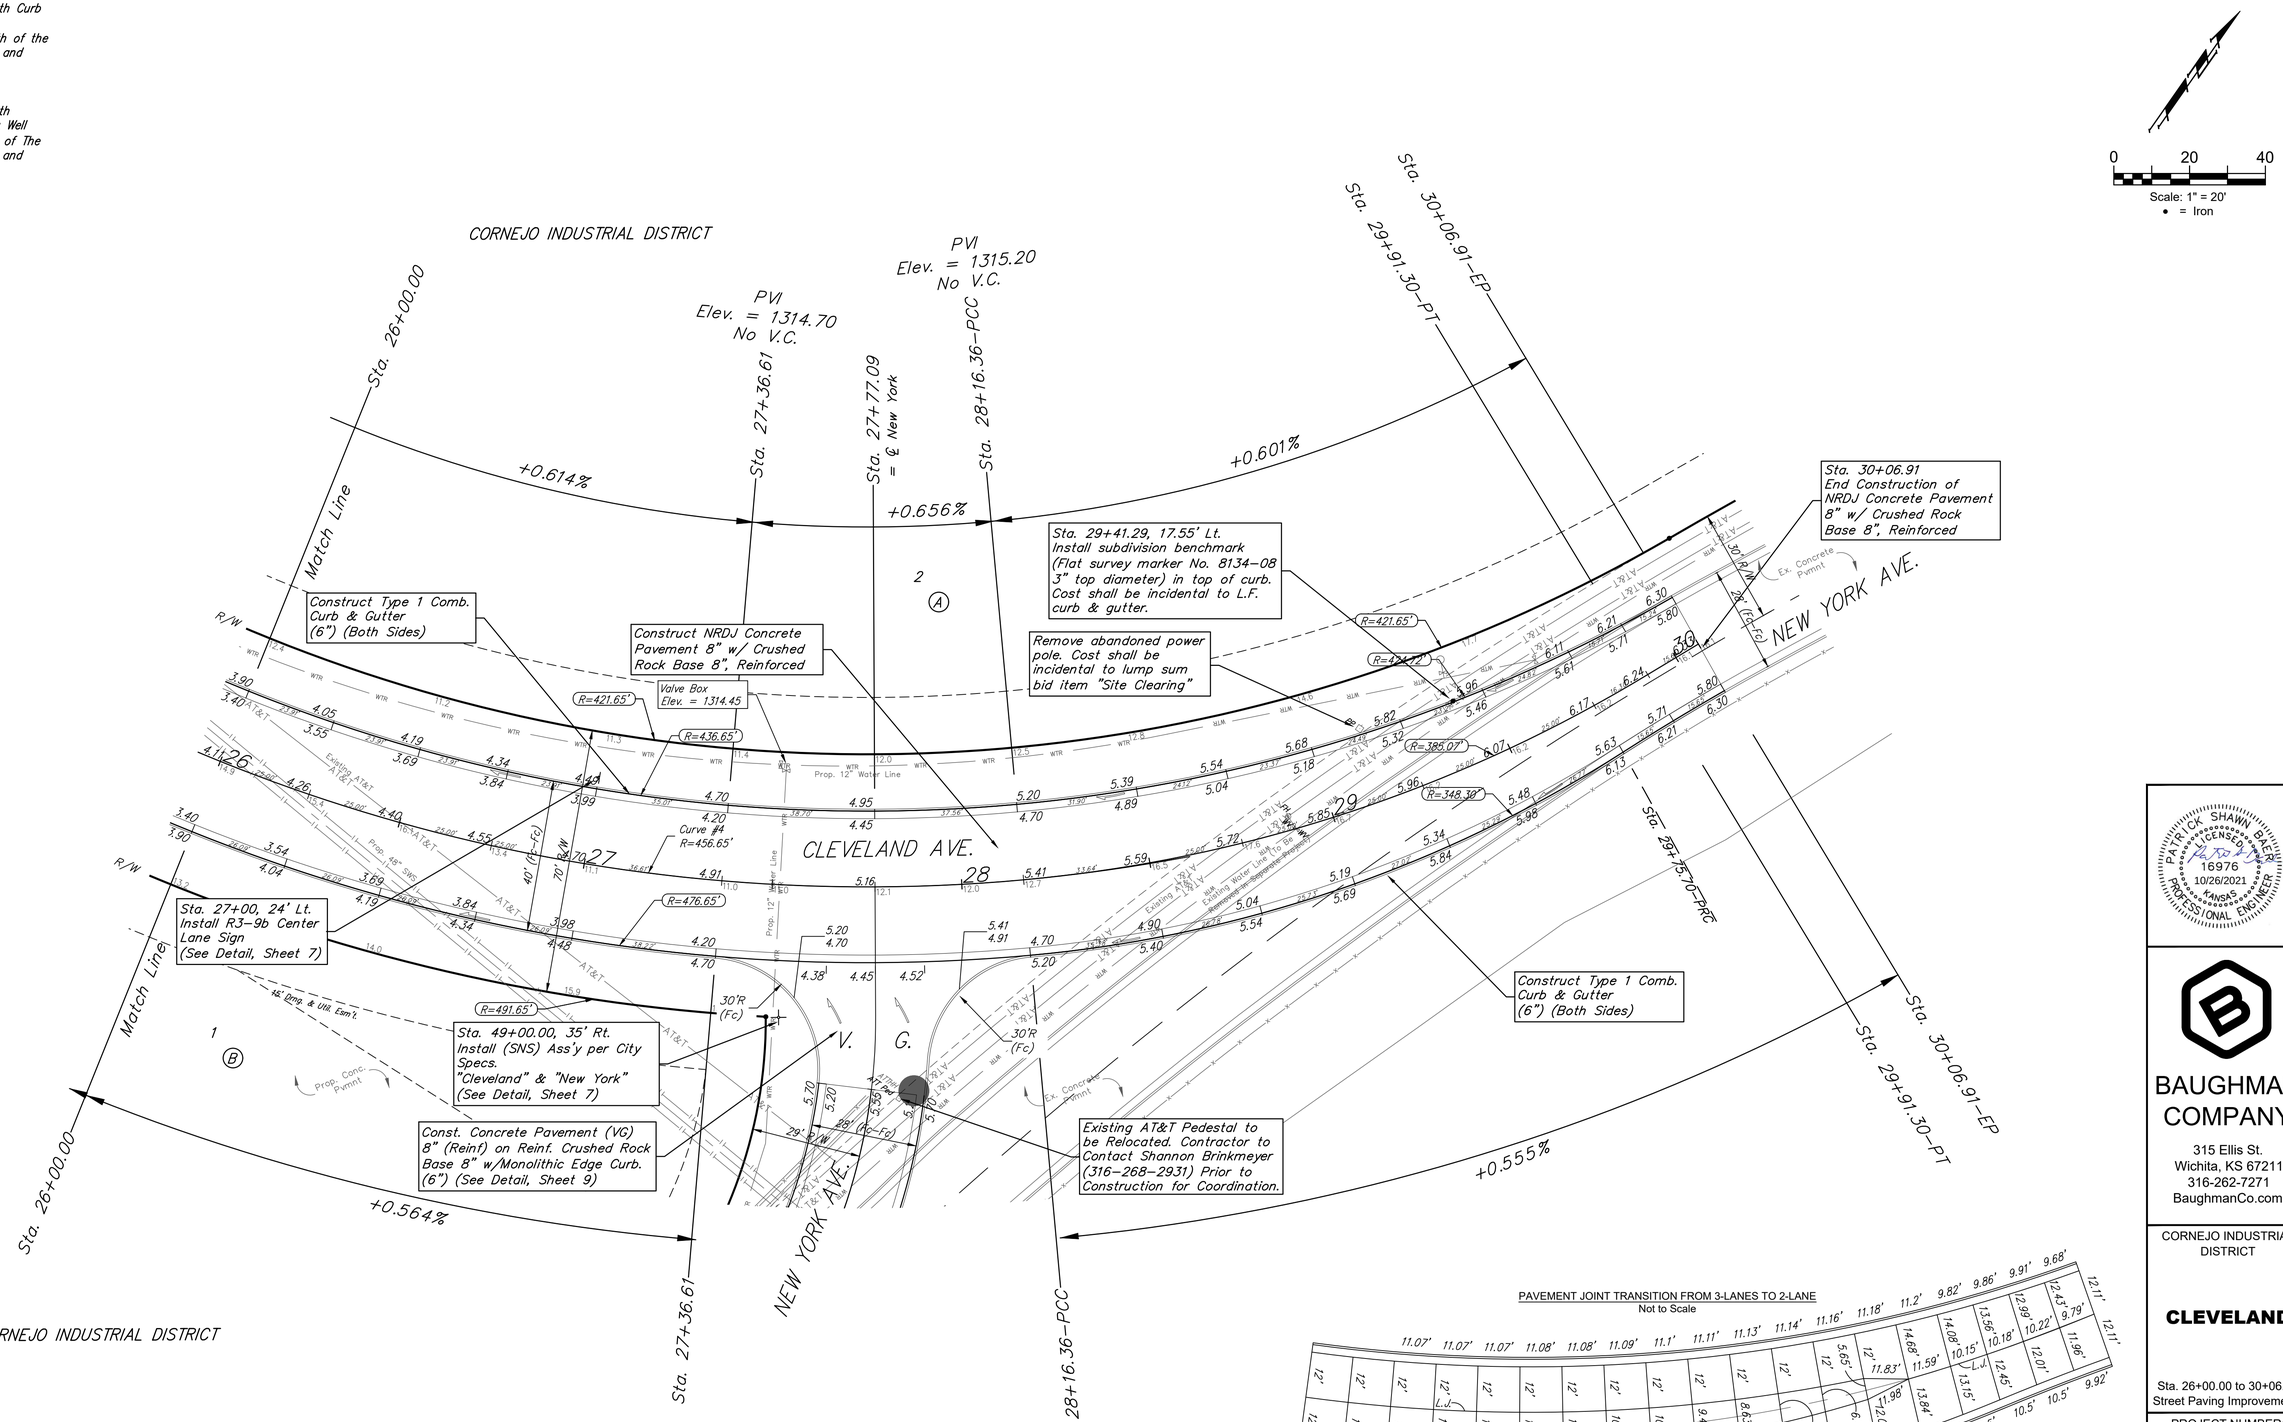

PAVEMENT JOINT TRANSITION FROM 3-LANES TO 2-LANE
Not to Scale

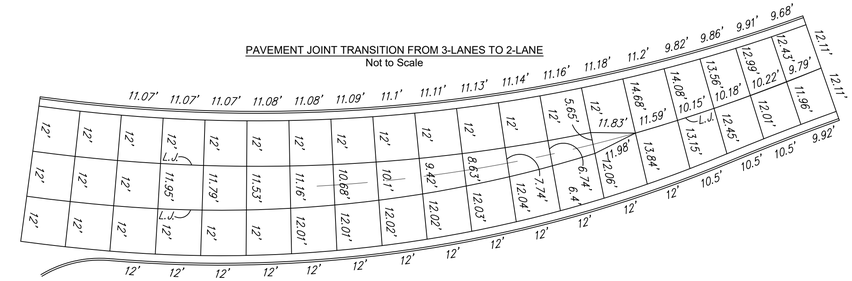

Type 1 curb & gutter to be constructed on the pavement on this sheet.
Top of curb elevation are given for Type 1 curb.

PATRICK SHAWN BAUGHER
LICENSED
16976
10/26/2021
KANSAS
PROFESSIONAL ENGINEER

BAUGHMAN COMPANY
315 Ellis St.
Wichita, KS 67211
316-262-7271
BaughmanCo.com

CORNEJO INDUSTRIAL DISTRICT

CLEVELAND

Sta. 26+00.00 to 30+06.91
Street Paving Improvements

PROJECT NUMBER:
472-2021-085726

DESIGN: PSB DRAWN: HJW
DATE: Oct. 26, 2021

SHEET 16 OF 62

File: E:\Projects\Cornejo Industrial District_20-11-P603\Engineering\Phase 1 (only If Multiple Phases)\STR Plans\STR.dwg