| FHWA REG NO. | STATE | PROJECT NO. | YEAR | SHEET NO. | SHEETS |
|---|---|---|---|---|---|
| 7 | KANSAS | 472-83084 | 2000 | 6 | 58 |

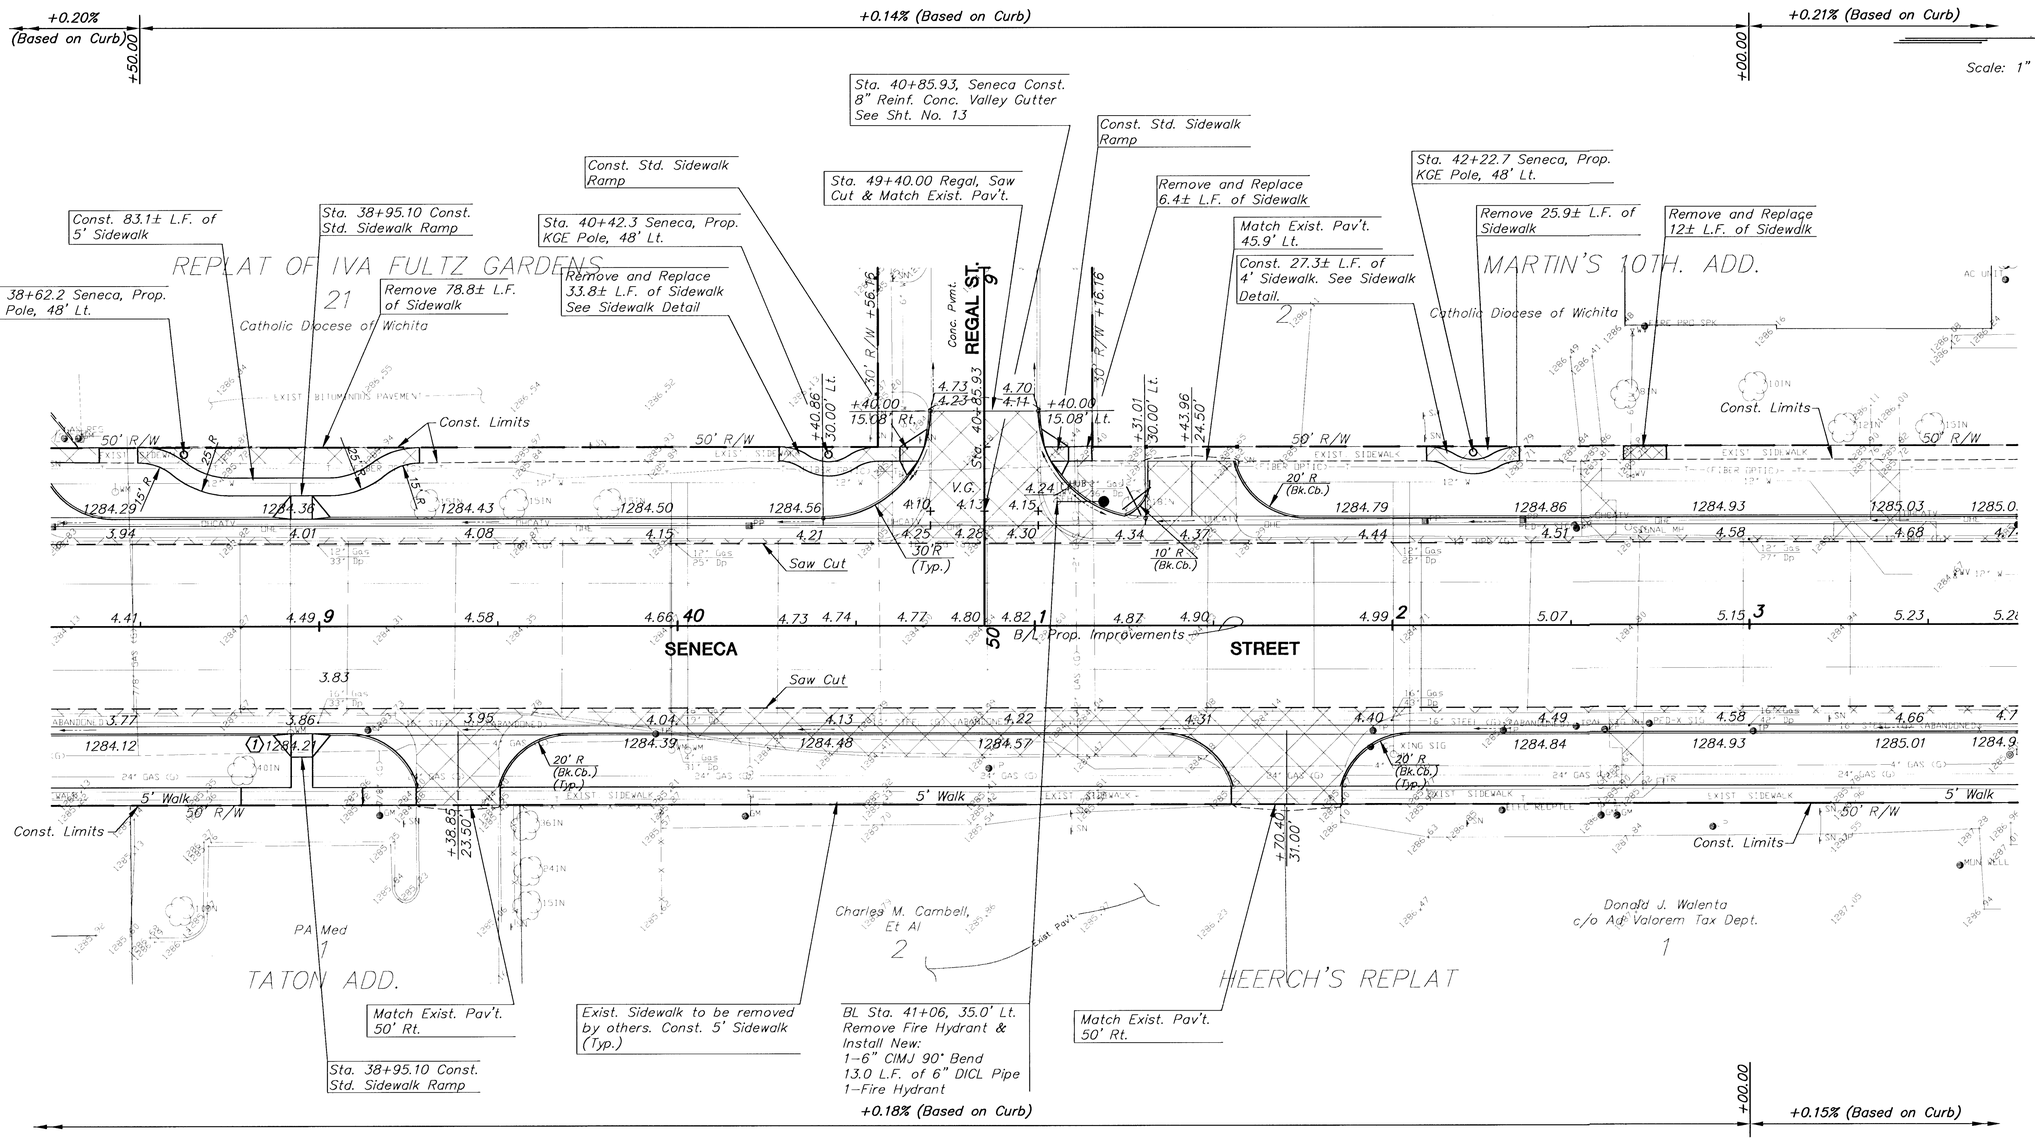


LEGEND

PAVEMENT, DRIVEWAY AND/OR SIDEWALK REMOVAL.

## UTILITY OWNERS

G – Kansas Gas Service (316)383-8600
W – City of Wichita Water & Sewer Department (316)268-4940
T – Southwestern Bell Telephone Co. (800)246-8464, press ## for assistance
E – Kansas Gas and Electric (316)383-8600
CATV – Cox Communications (316)262-4270
SS – City of Wichita Water & Sewer Department (316)268-4940
SWS – City of Wichita Stormwater Utility (316)268-4071

(1) = New 1" Service Lines are to be installed from the existing 12" Main to the New Coppersetters, Meter Boxes and Lids being installed behind the new curb line.

KANSAS DEPARTMENT OF TRANSPORTATION

**SOUTH SENECA STREET**
**38+50 TO 43+50**

PROJECT NO. 472-83084 SEDGWICK CO.

**MID-KANSAS ENGINEERING CONSULTANTS, INC.**
WICHITA, KANSAS

| DESIGNED BY: | DCH | CHECKED BY: | DCH | |
|---|---|---|---|---|
| DRAWN BY: | WNJ | DATE: MAY 1, 2000 | SHEET 6 OF 58 | |

94005E4

H:\CIVIL\SENECA\94005-2\PAV\94005E4.DWG Mon May 01 15:41:40 2000