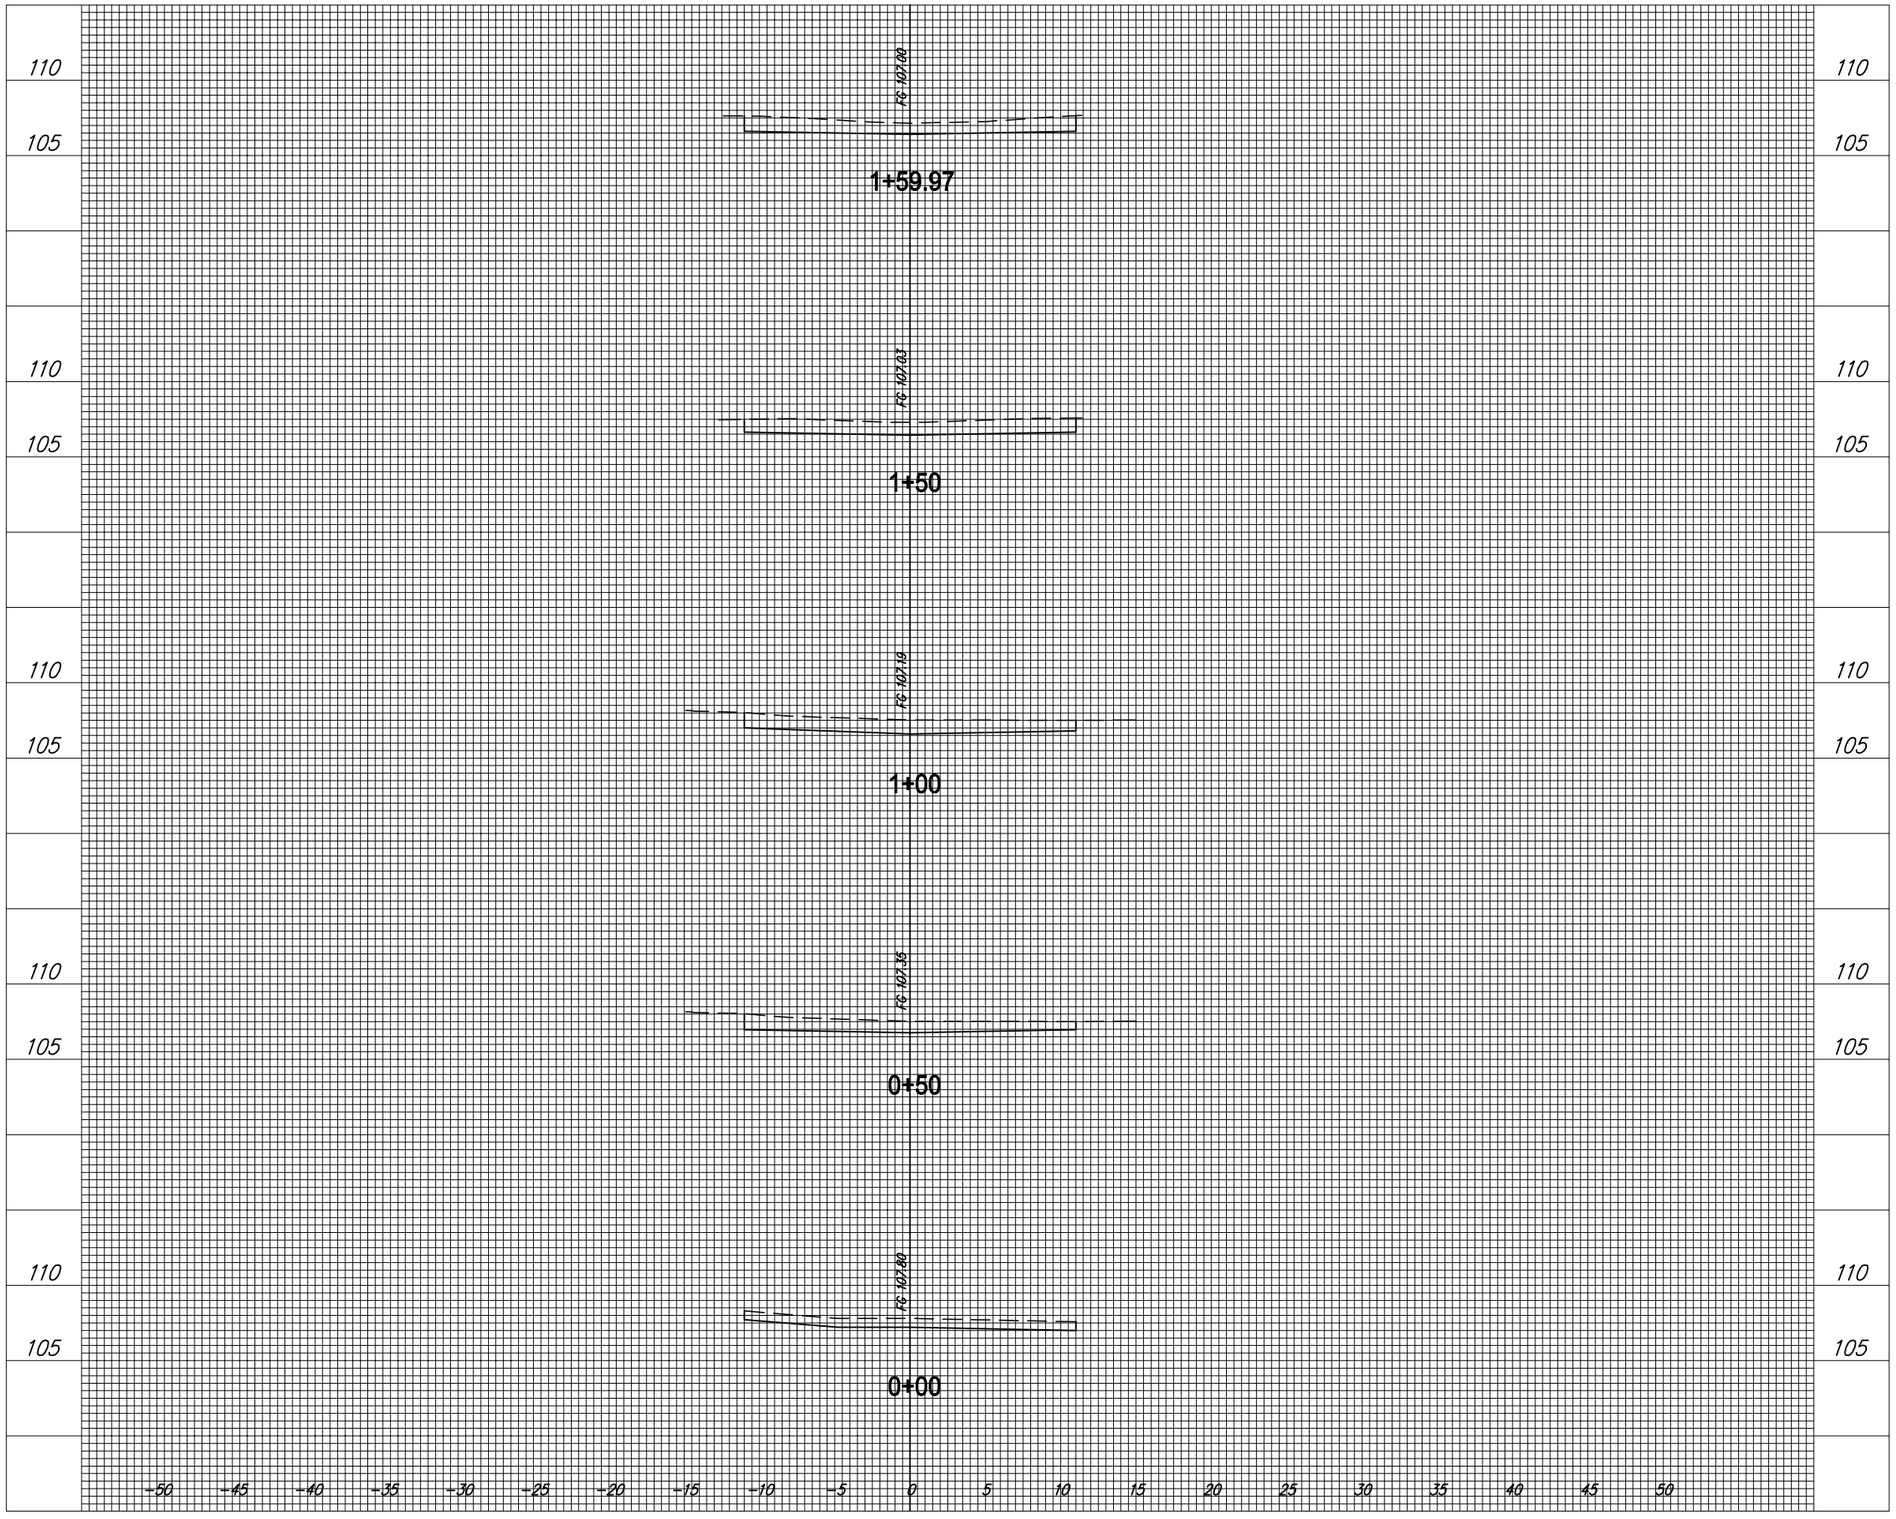

SCALE: 1" = 5'

CROSS SECTIONS

ALLEY BETWEEN ELIZABETH & MARTINSON

WICHITA, KANSAS

Ruggles & Bohm, P.A.
Engineering, Surveying, Land Planning
924 North Main
Wichita, Kansas 67203
www.rbkansas.com
(316) 264-8008
(316) 264-4621 fax
E-mail: info@rbkansas.com

DESIGN	TCR
DRAWN	EJB
REVIEW	
UTILITY	
DATE	May 17, 2004
DRAWING FILE	Eng. Base {X-Sections}
PROJECT NUMBER	472-83388
RB JOB	2007
SHEET	4 OF 4