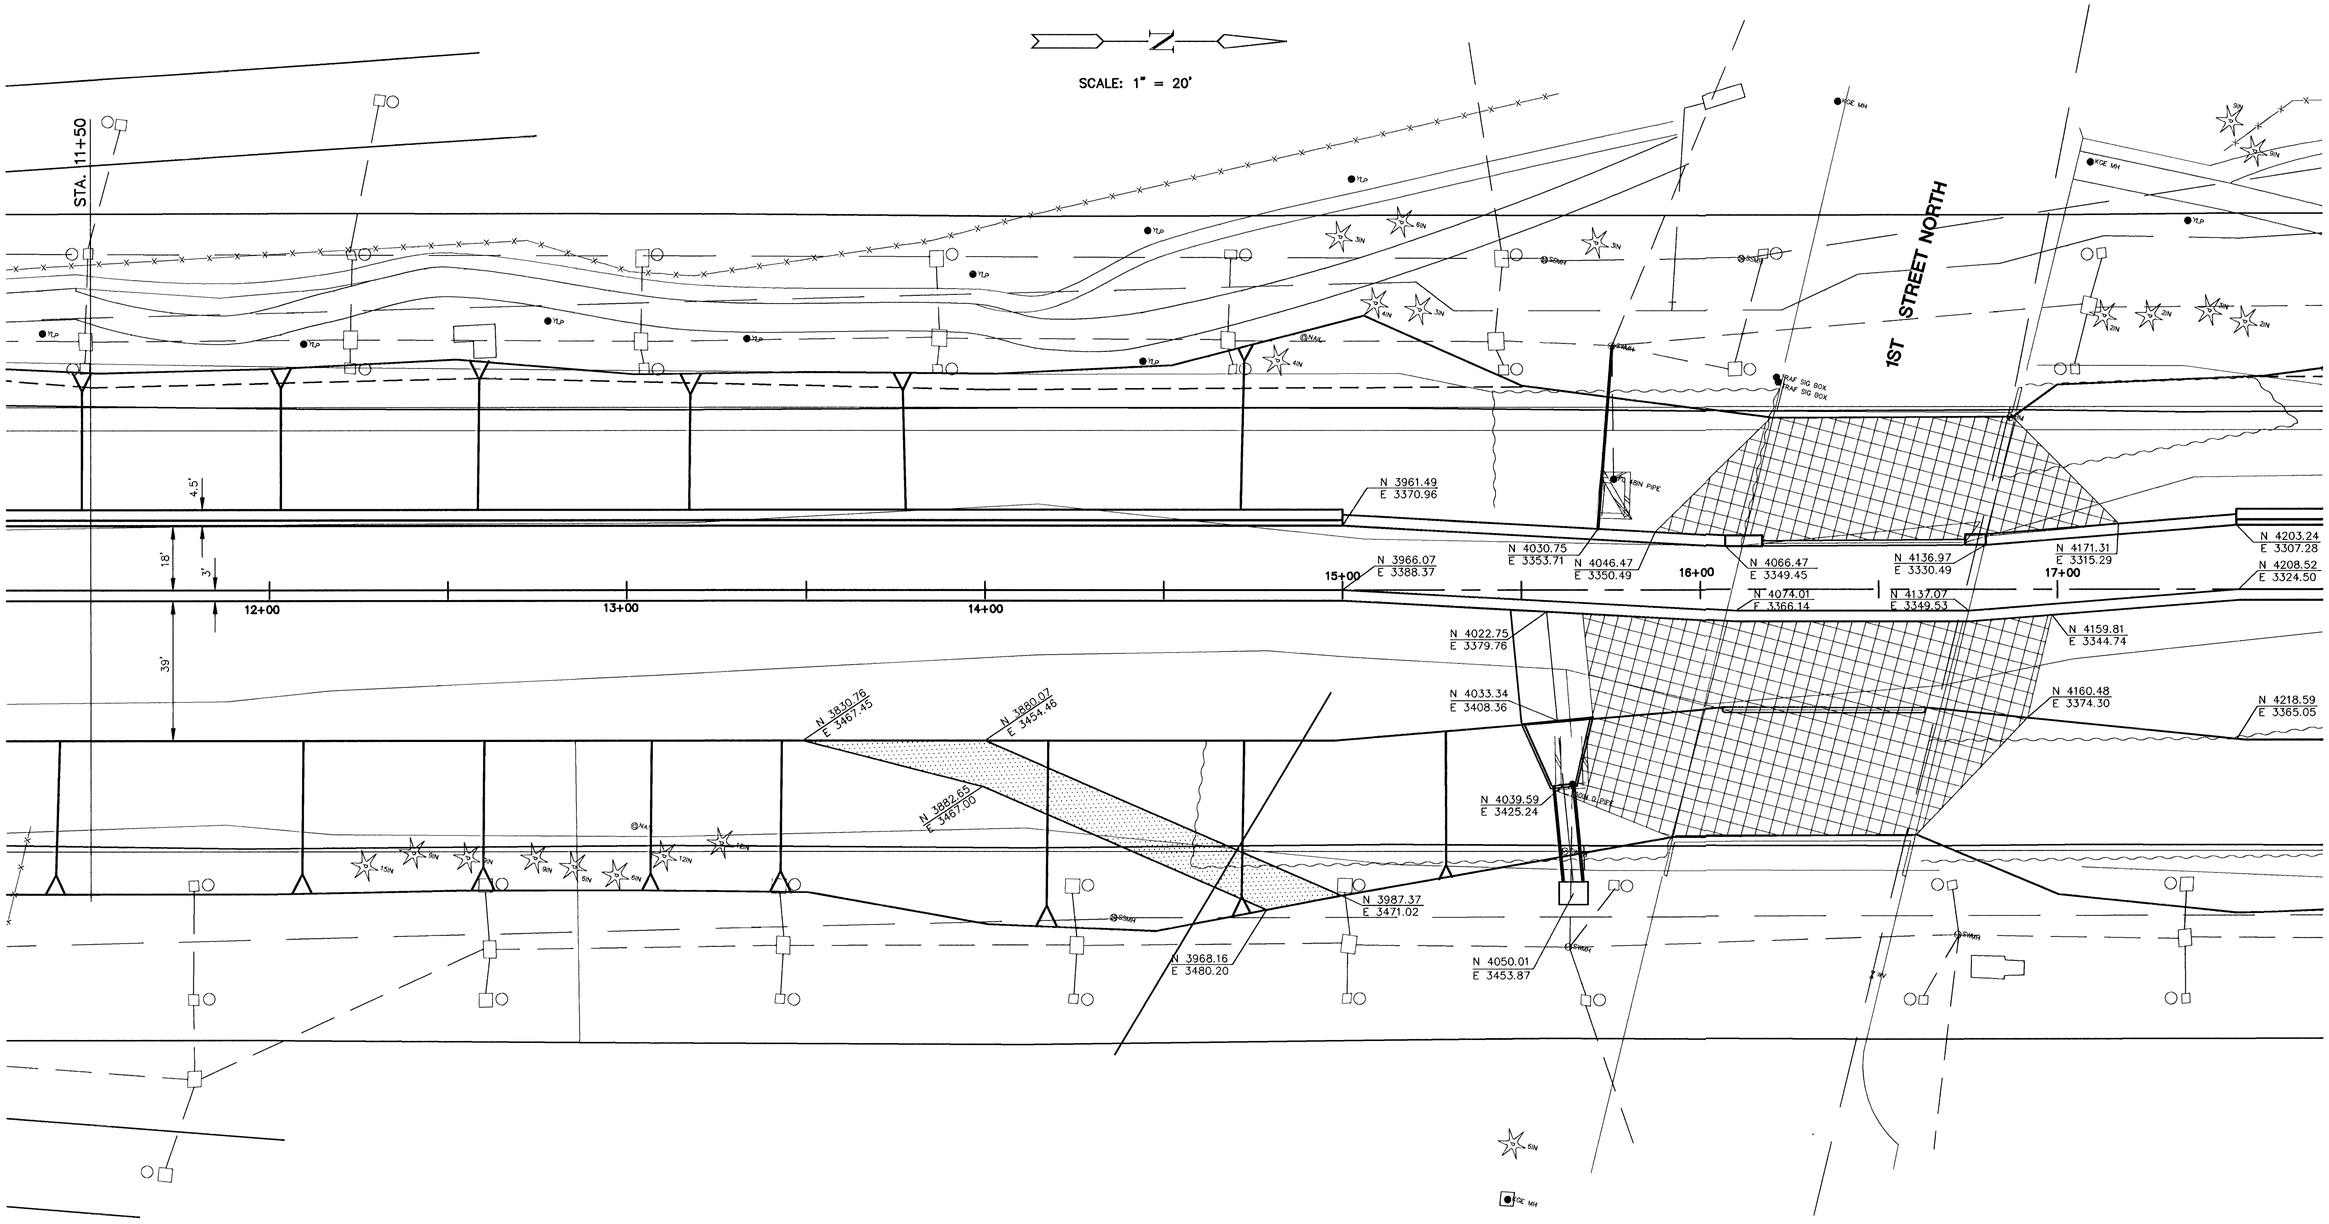


SEE SHEETS 36 & 38 FOR HORIZONTAL COORDINATE CONTROL POINTS

MID-KANSAS ENGINEERING CONSULTANTS, INC.
411 N. WEBB ROAD
WICHITA, KS. 67206
316-684-9600

AREA "K" PART 2 - PHASE 1
PROJECT NAME

WICHITA DRAINAGE CANAL PLAN
HORIZONTAL ALIGNMENT / LAYOUT
SHEET TITLE

| DESIGN BY: | DRAWN BY: | CHECKED BY: |
|---|---|---|
| JNJ | MLW | JNJ |

| DATE | JOB NO. | SHEET/OF |
|---|---|---|
| MAY 1999 | 94011 | 37 / 64 |

G:\CIVIL\AREAK\94011\HORIZ\HORIZD3.DWG 5-25-99 9:59:30 am CDST

G:\CIVIL\AREA_K\94011\HORIZ\HORIZD3.DWG Tue May 25 09:59:35 1999