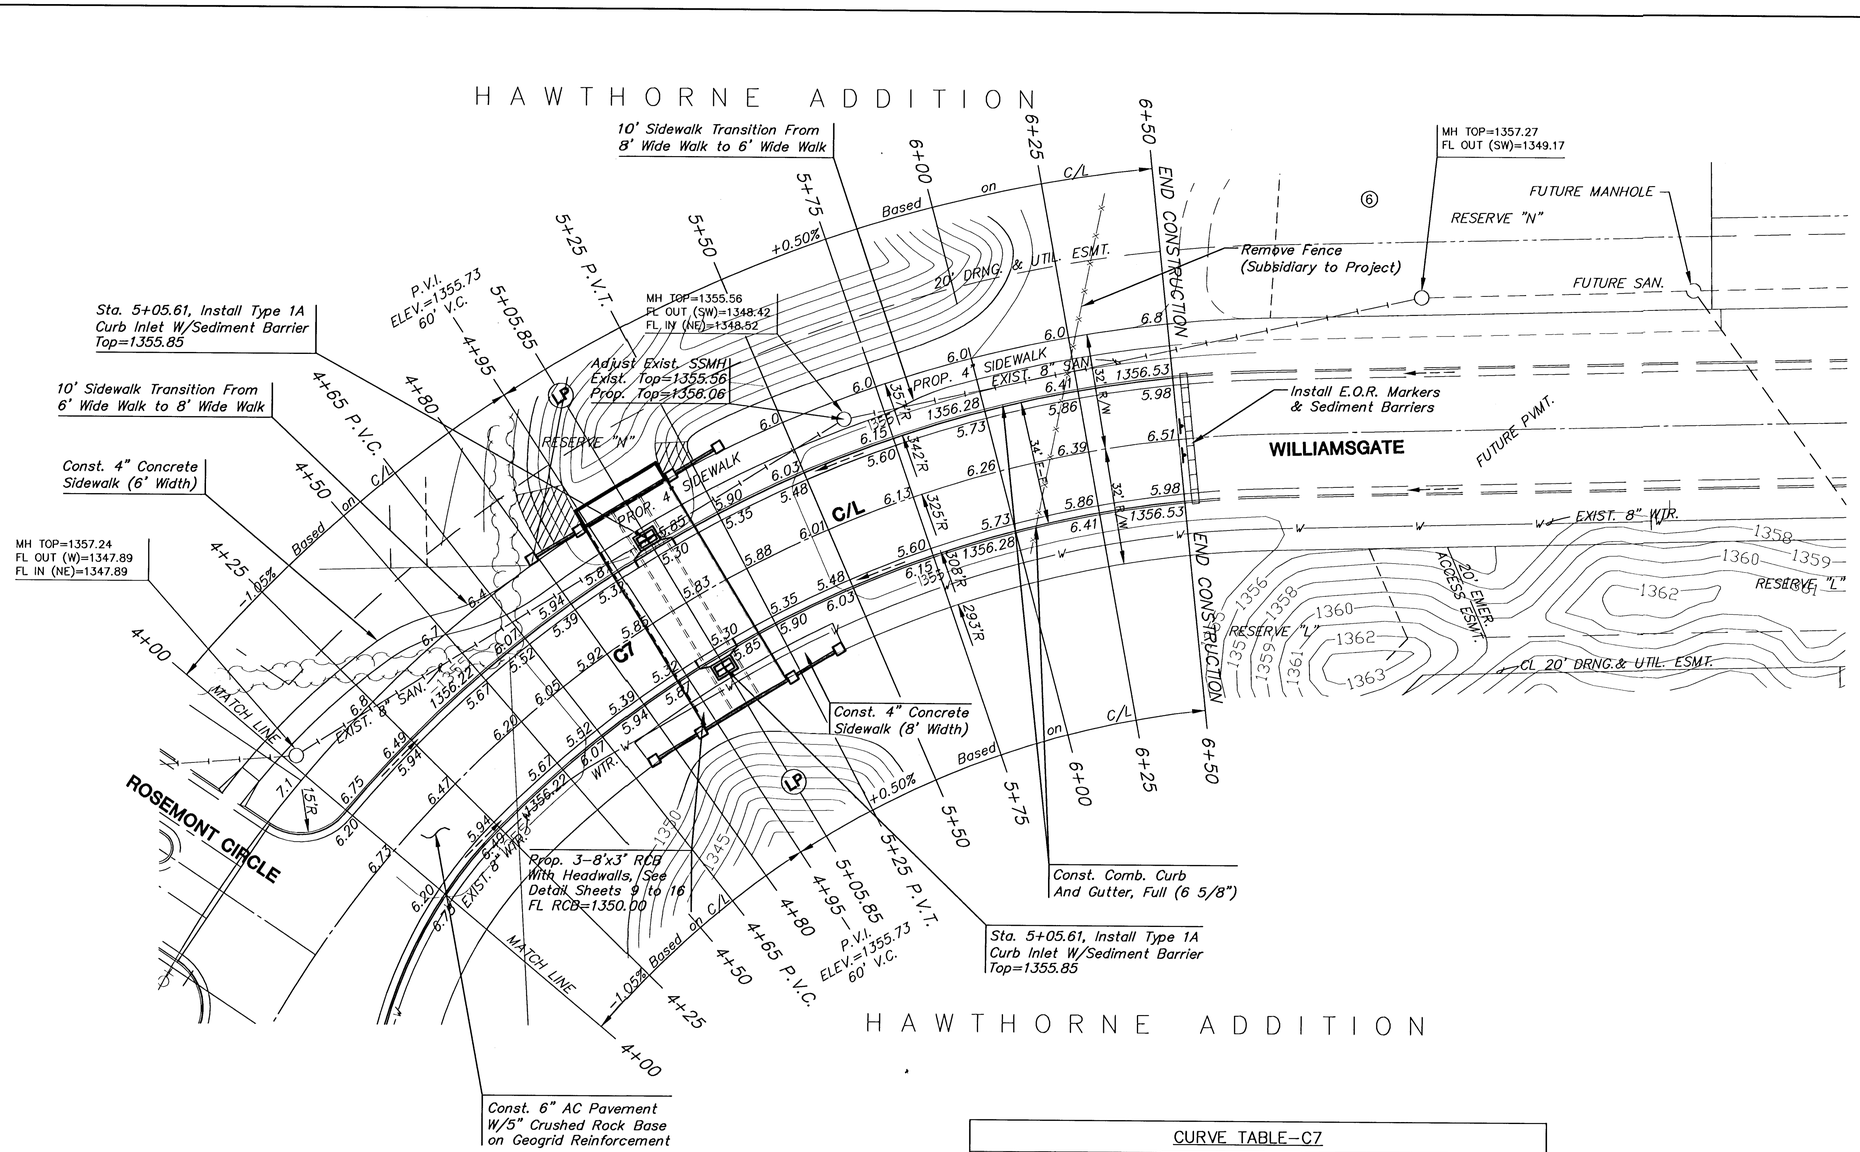

NOTE:
TOP OF CURB ELEVATIONS SHOWN ARE FOR FULL CURB. CONSTRUCT CURB AND GUTTER AS NOTED.

SCALE: 1"=20'
20 10 0 20

N

NOTE:
CONTRACTOR TO COORDINATE TREE TRIMMING AND/OR REMOVAL, IF NECESSARY, WITH THE ENGINEER/OWNER. NO TREES SHALL BE REMOVED WITHOUT PRIOR APPROVAL OF THE ENGINEER/OWNER.

CURVE TABLE-C7

△ = 57°18'09" R = 325.00' T = 177.57' L = 325.04' LC = 311.66'

CURVE DATA BASED ON CENTERLINE △/2 = 28°39'04"

STATION	ARC	CHORD LENGTH 8'Off LtCb	CHORD LENGTH 8'Off RtCb	DEFLECTION	TOTAL DEFLECTION
3+24.96	–	–	–	00°00'00"	00°00'00"
3+50.00	25.04'	26.96'	23.11'	02°12'26"	02°12'26"
3+75.00	25.00'	26.92'	23.07'	02°12'13"	04°24'39"
4+00.00	25.00'	26.92'	23.07'	02°12'13"	06°36'52"
4+25.00	25.00'	26.92'	23.07'	02°12'13"	08°49'06"
4+50.00	25.00'	26.92'	23.07'	02°12'13"	11°01'19"
4+75.00	25.00'	26.92'	23.07'	02°12'13"	13°13'32"
5+00.00	25.00'	26.92'	23.07'	02°12'13"	15°25'46"
5+25.00	25.00'	26.92'	23.07'	02°12'13"	17°37'59"
5+50.00	25.00'	26.92'	23.07'	02°12'13"	19°50'12"
5+75.00	25.00'	26.92'	23.07'	02°12'13"	22°02'25"
6+00.00	25.00'	26.92'	23.07'	02°12'13"	24°14'39"
6+25.00	25.00'	26.92'	23.07'	02°12'13"	26°26'52"
6+50.00	25.00'	26.92'	23.07'	02°12'13"	28°39'04"
				Def/Ft = 5.28884 Min.	

H:\CIVIL\02167\DWG\PAV\WILLIAMSGATE\02167_E2.DWG

MKEC ENGINEERING CONSULTANTS
411 N. WEBB ROAD
WICHITA, KS. 67206
316 - 684 - 9600

HAWTHORNE ADDITION-PHASE 1
PROJECT NAME

PAVING PLANS
SHEET TITLE

BSH	DMU	DRK
DESIGN BY:	DRAWN BY:	CHECKED BY:
APRIL 2003	02167	8 / 28
DATE	JOB NO.	SHEET/OF