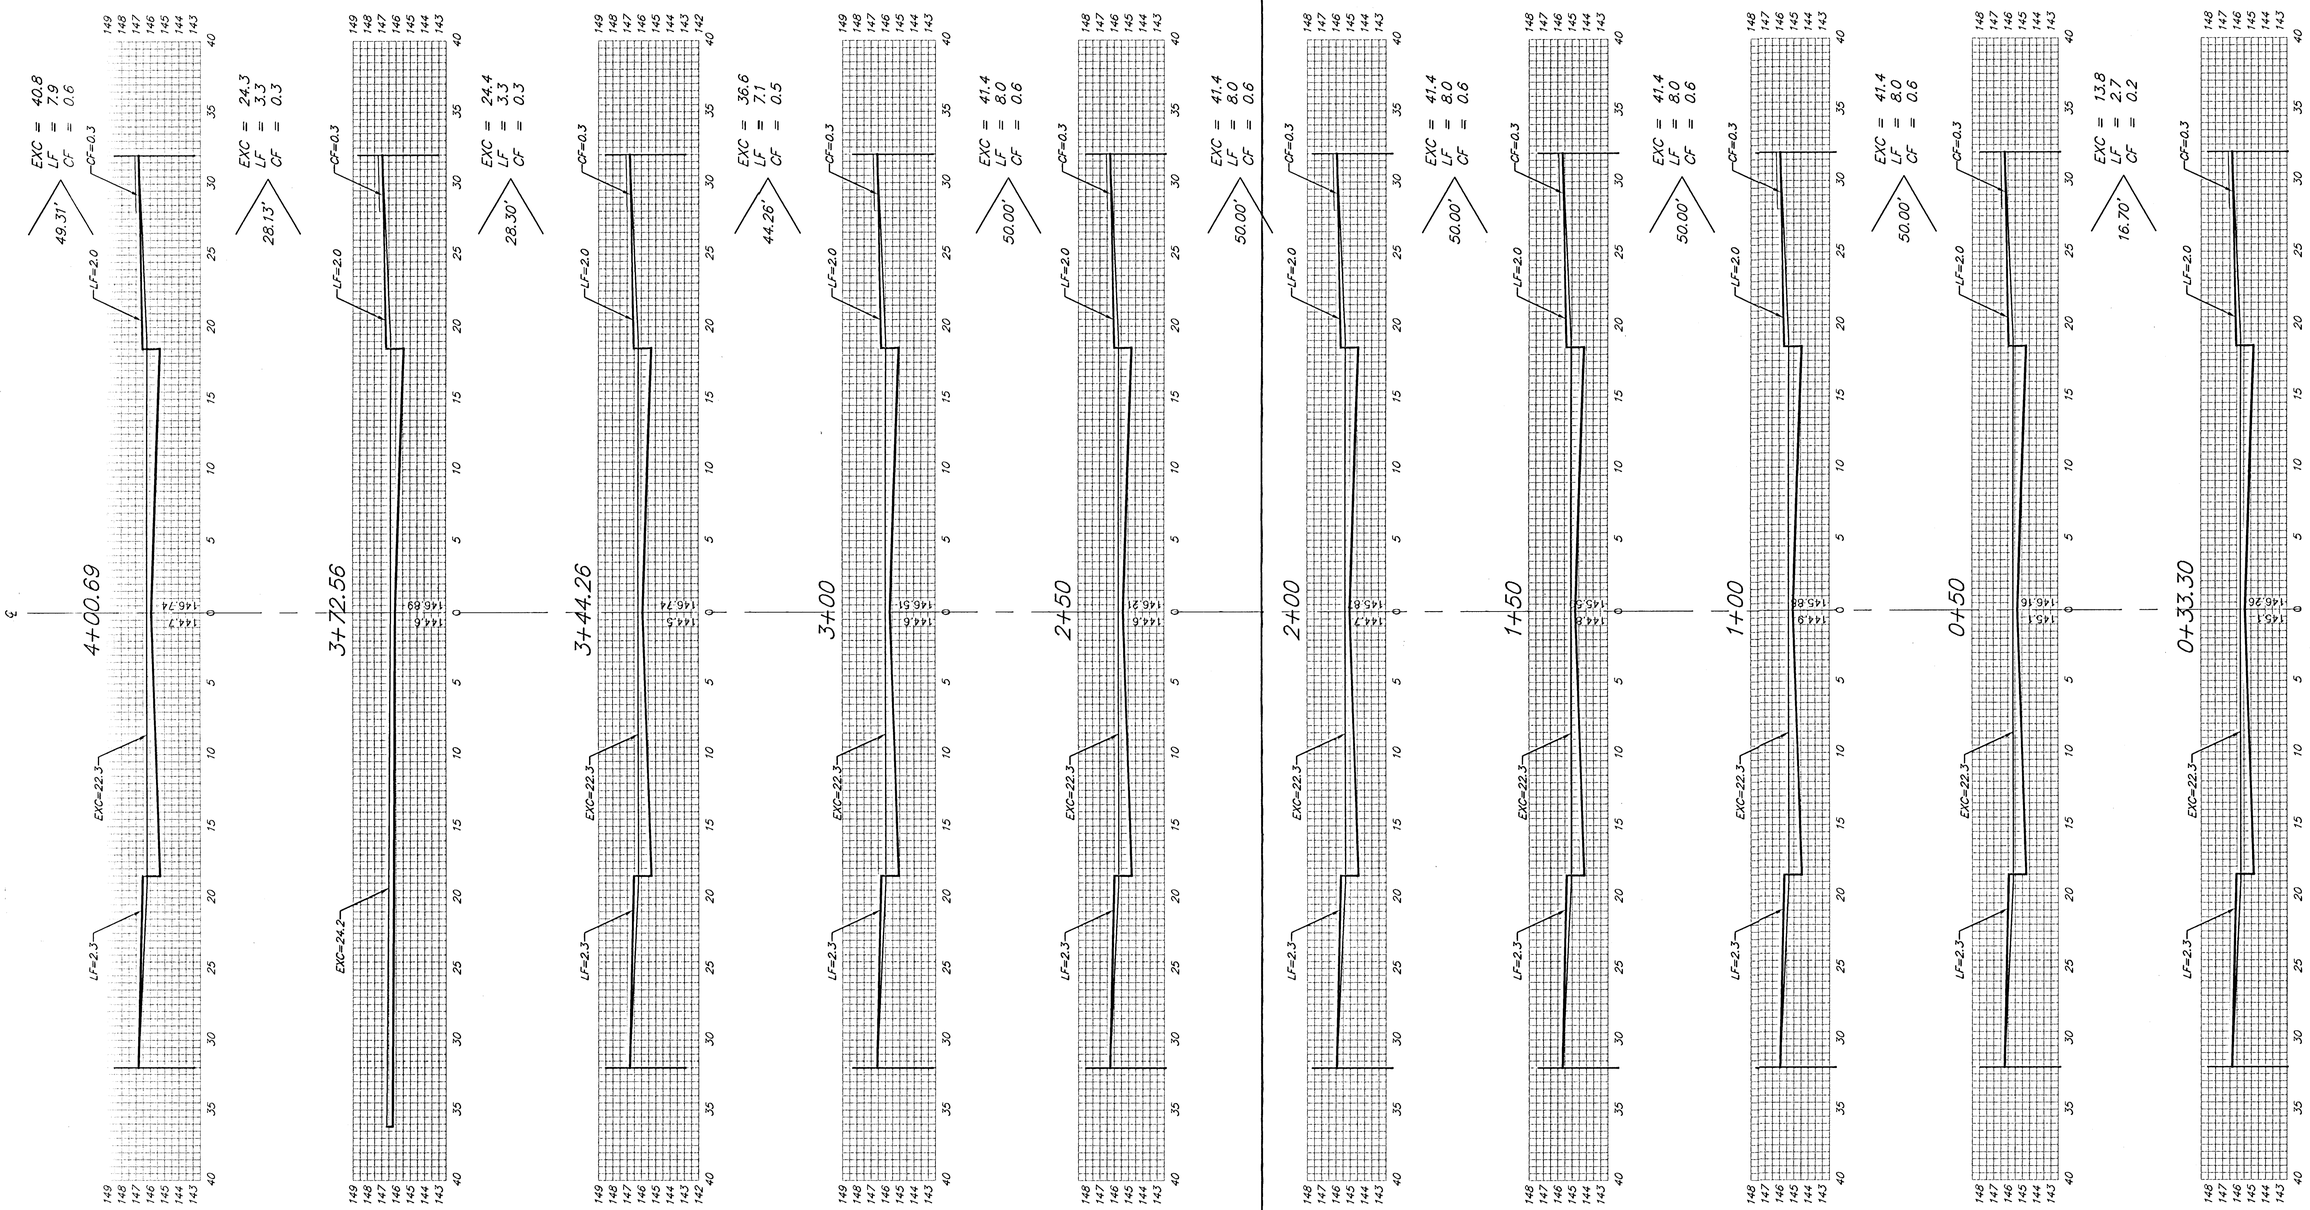

Sheet Totals:

Excavation	=	346.9 C.Y.
Loose Fill	=	64.3 C.Y.
Compacted Fill	=	4.9 C.Y.

BAUGHMAN COMPANY P.A.
ENGINEERING, SURVEYING, & PLANNING
316-262-7271 • 315 ELLIS • WICHITA, KANSAS 67211

PROJECT NUMBER

REV.

SHEET 33 OF 39

X51