ROCKY CREEK ADDITION
HALLMARK PHASE 2
STORM SEWER PLANS

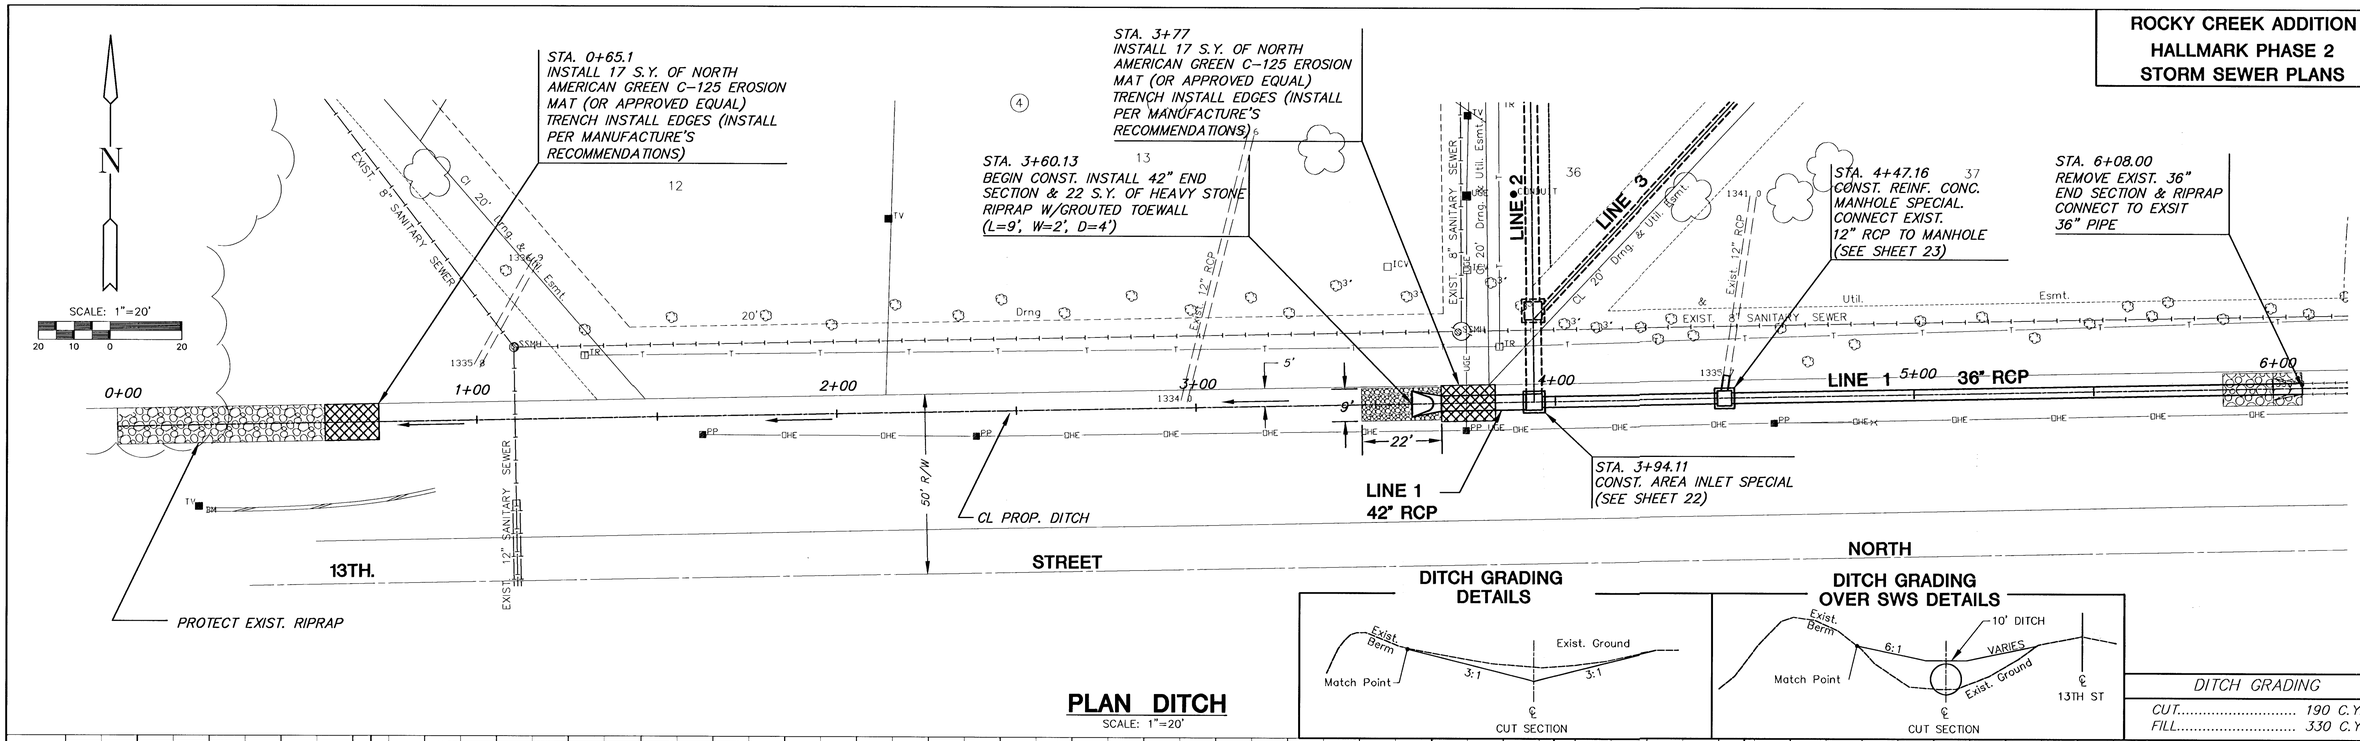

PLAN DITCH

SCALE: 1"=20'

DITCH GRADING DETAILS

DITCH GRADING OVER SWS DETAILS

DITCH GRADING	
CUT	190 C.Y.
FILL	330 C.Y.

PROFILE DITCH

SCALE: HORIZ. 1"=20'
SCALE: VERT. 1"=5'

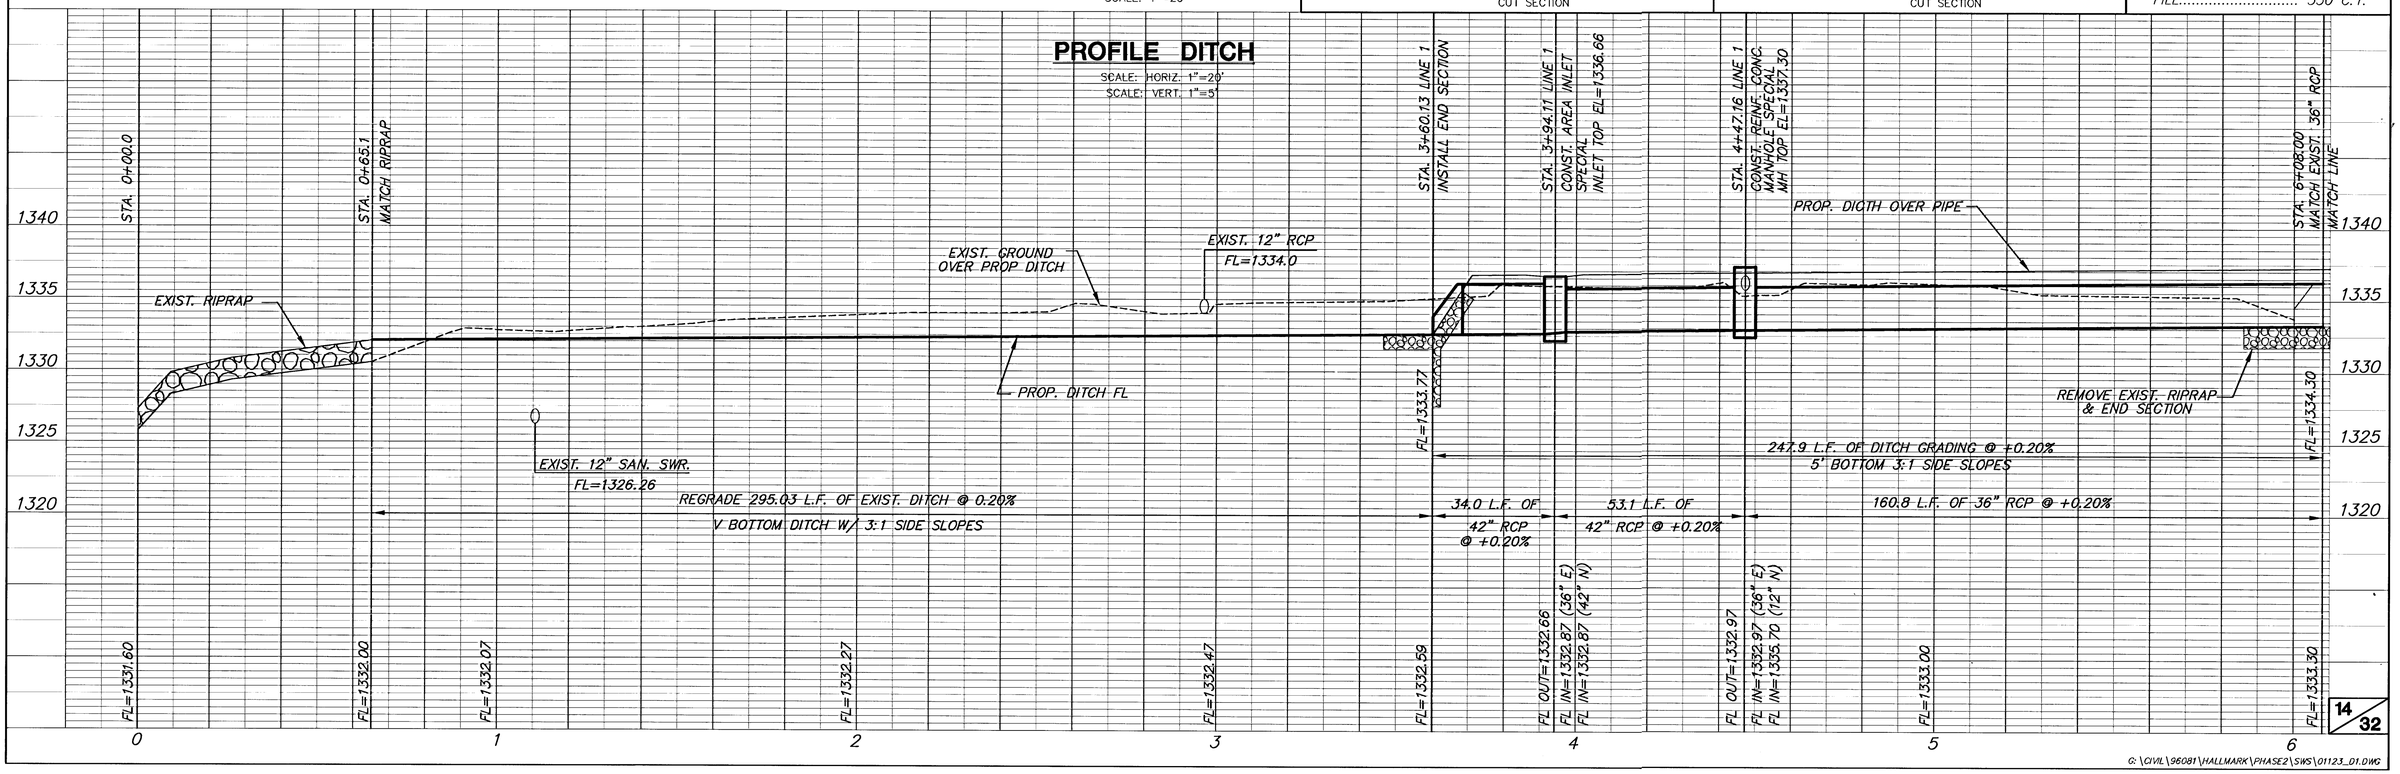

G:\CIVIL\96081\HALLMARK\PHASE2\SWS\01123_D1.DWG

G:\CIVIL\96081\HALLMARK\PHASE2\SWS\01123_D1.DWG Tue Jun 26 14:36:15 2001