THE HALLMARK PHASE 2
AT ROCKY CREEK
STORM SEWER PLANS

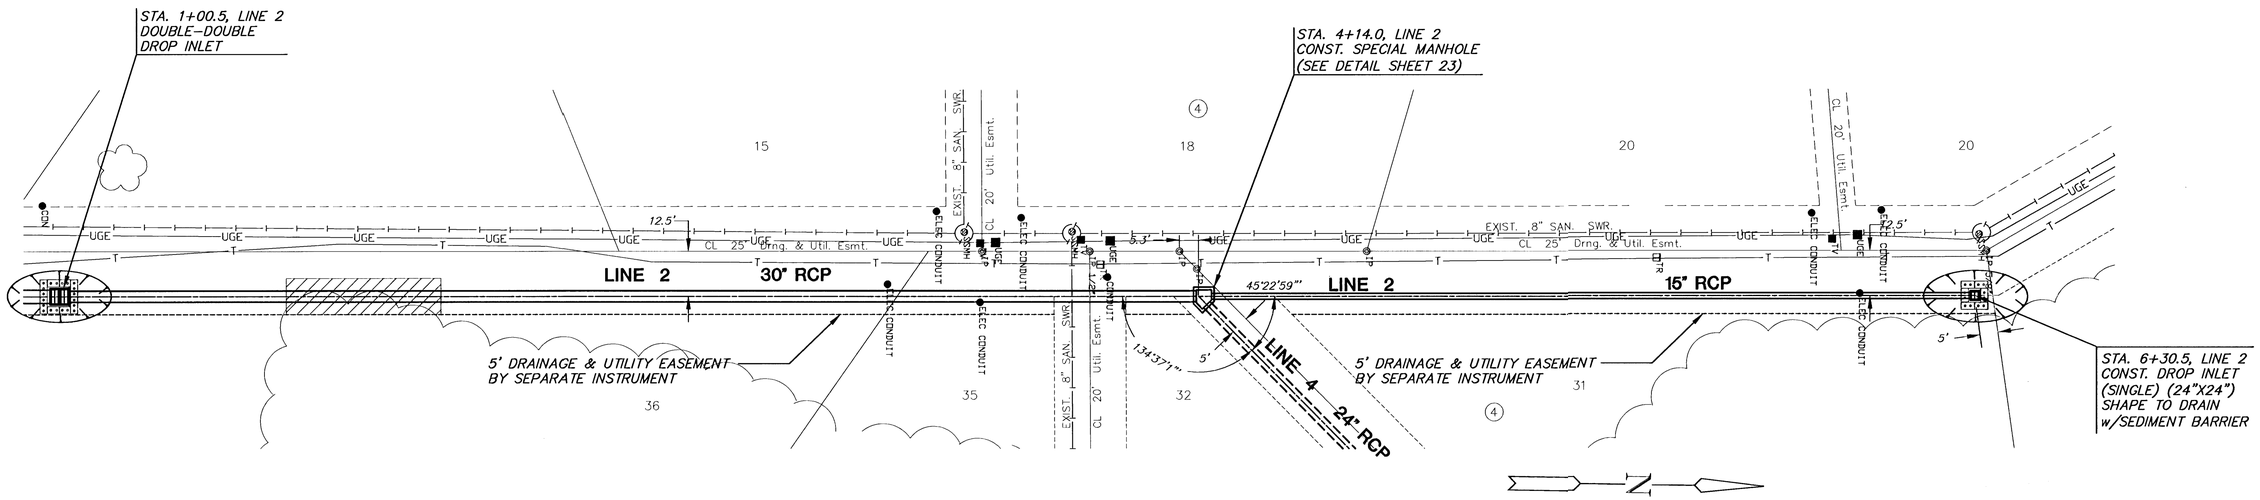

PLAN LINE 2

(CONTINUED)

SCALE: 1"=20'

SCALE: 1"=20'

20 10 0 20

= LIMITS OF TREE REMOVAL

PROFILE LINE 2

SCALE: HORIZ. 1"=20'
SCALE: VERT. 1"=5'

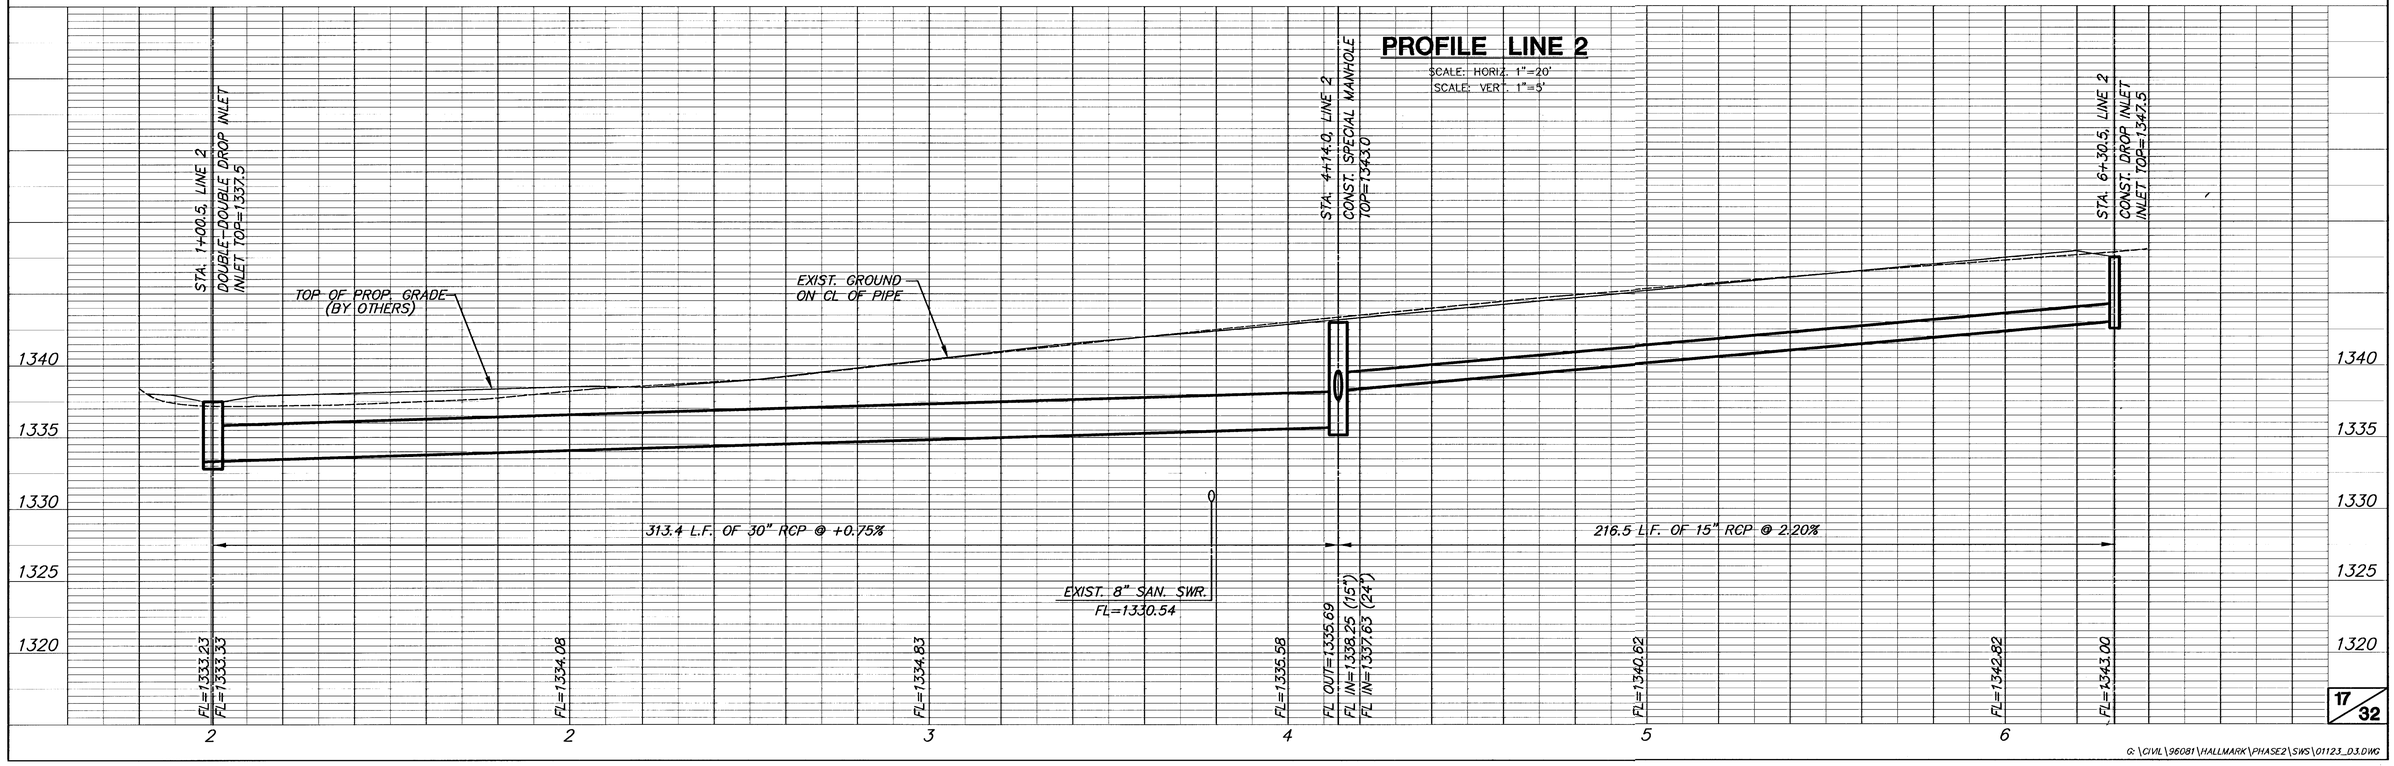

G:\CIVIL\96081\HALLMARK\PHASE2\SWS\01123_D3.DWG

G:\CIVIL\96081\HALLMARK\PHASE2\SWS\01123_D3.DWG Tue Jun 26 14:38:32 2001