TYPICAL SECTION

Woodlawn
Sta. 2+66.25 to Sta. 12+09.45

37th St. North
Sta. 0+90.55 to Sta. 6+25.99

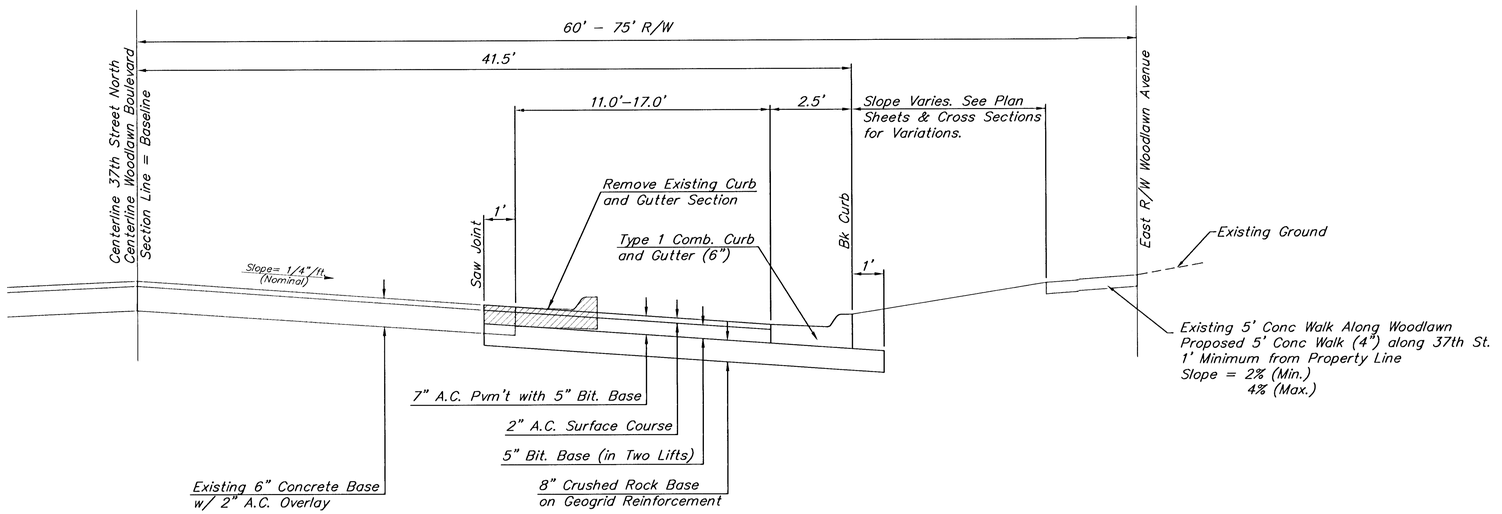

TYPICAL SECTION

37th St. North
Sta. 8+05.16 to Sta. 10+92.90

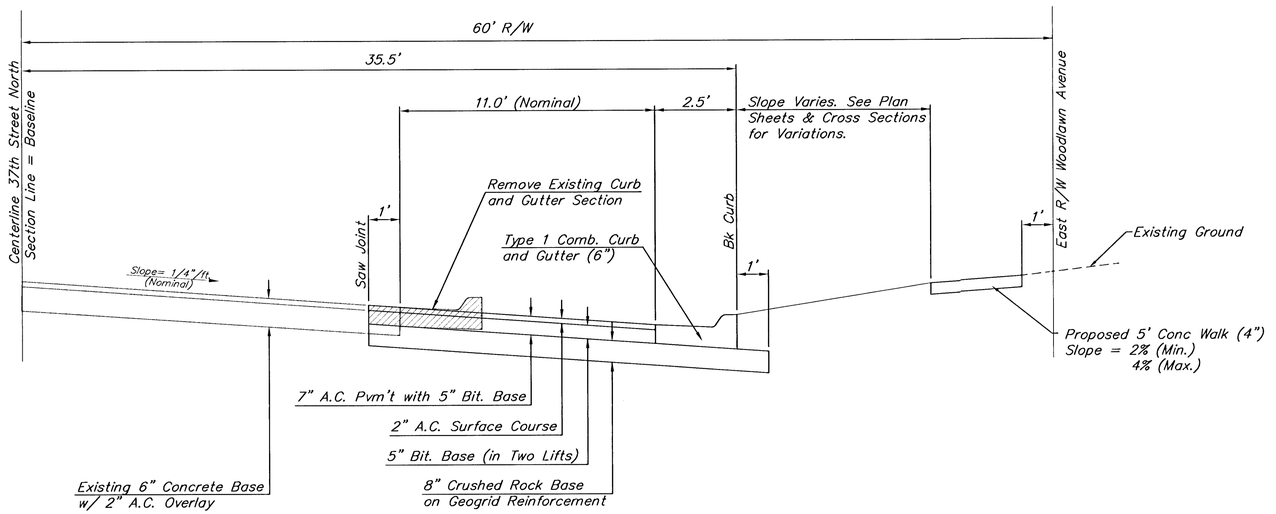

NOTE
Sidewalk Location is Tentative.
Final Location to be Determined
By Engineer at Time of Construction.

PROJECT NUMBER	SHEET NAME	ENGINEERING DIRECTORY
472-83131	TYPSEC1	F:\\37woodlawn

DESIGN	DRAWN	APPROVED	DATE	SCALE	BAUGHMAN NO
JFB	KWR	JFB	April 01	NONE	99-04-E338

STREET IMPROVEMENTS
TYPICAL PAVEMENT SECTIONS
BRUSH CREEK 3rd ADDITION

BAUGHMAN COMPANY, P.A.
ENGINEERING, SURVEYING, & PLANNING
316-262-7271 • 315 ELLIS • WICHITA, KANSAS 67211

SHEET 3 OF 30

F:\Eng\37woodlawn\typsec1.dwg Wed Apr 25 09:07:05 2001