PROJECT NO.	SHEET NO.	TOTAL SHEETS
472-76-245-81992-000-000-001	5	10

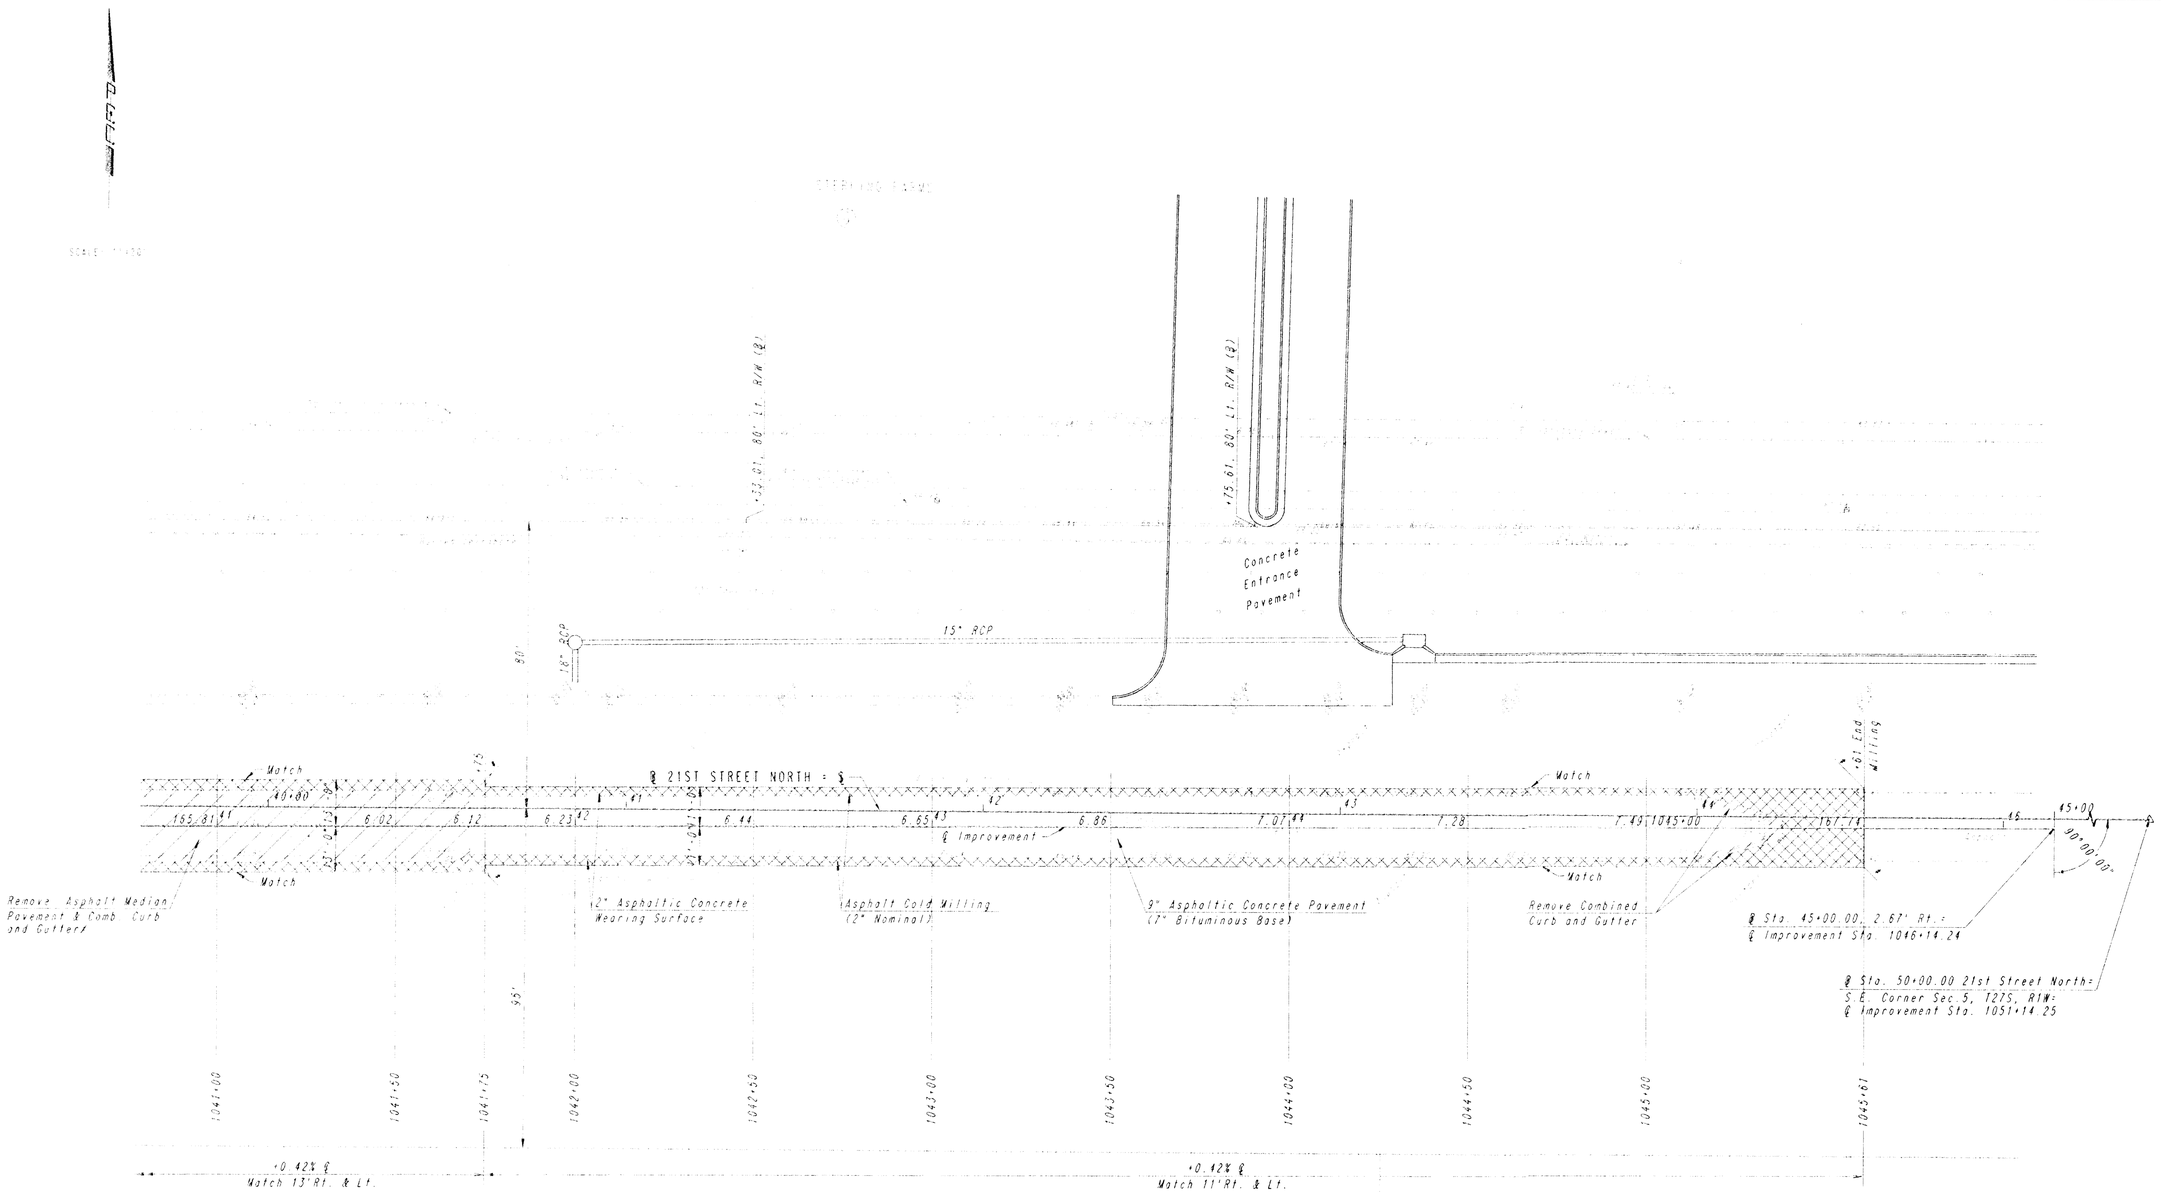

/ To be bid and paid for as "Pavement Removed".

* Match Existing

21ST STREET NORTH

LEFT TURN LANE

℄ STA. 1041+00.00 TO ℄ STA. 1045+61.00

PROFESSIONAL ENGINEERING CONSULTANTS, P.A.
ENGINEERS
WICHITA, KANSAS

Designed by	MWB, GDD	Checked by	
Drawn by	DEP	Date DEC., 1994	Job No. 94420-3

5