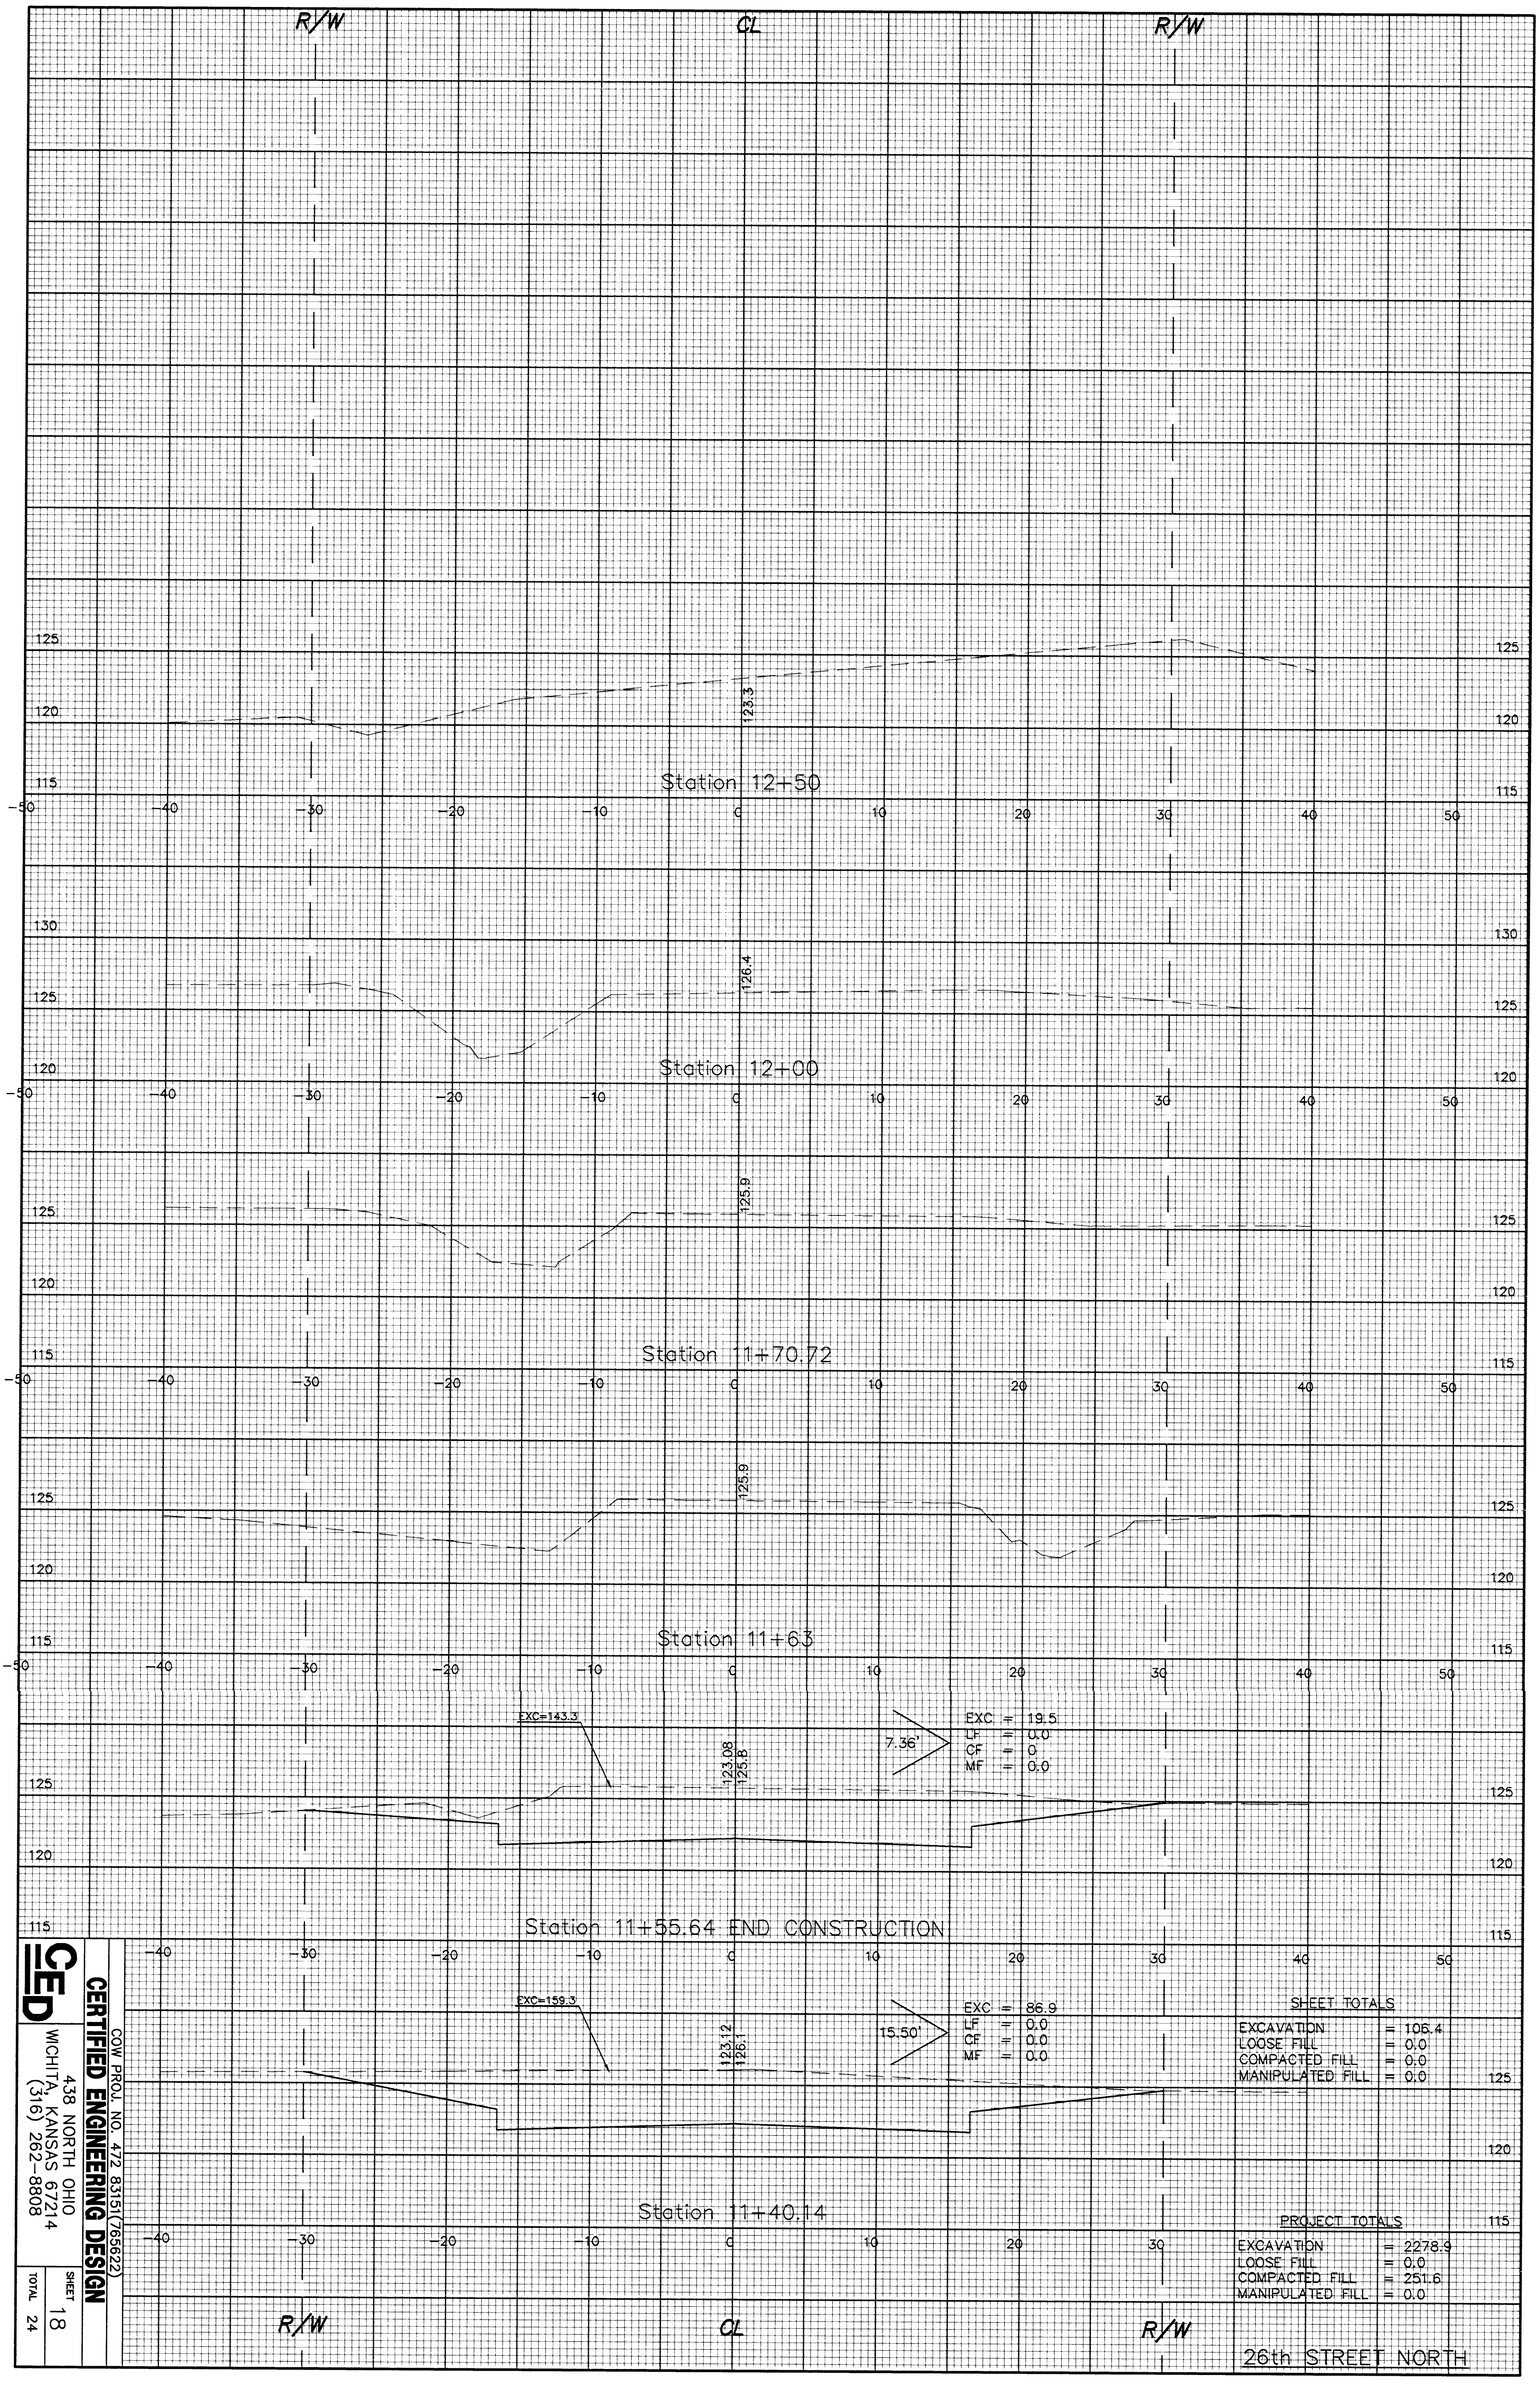

SHEET TOTALS

EXCAVATION	= 105.4
LOOSE FILL	= 0.0
COMPACTED FILL	= 0.0
MANIPULATED FILL	= 0.0

PROJECT TOTALS

EXCAVATION	= 2278.9
LOOSE FILL	= 0.0
COMPACTED FILL	= 251.6
MANIPULATED FILL	= 0.0

CERTIFIED ENGINEERING DESIGN
438 NORTH OHIO
WICHITA, KANSAS 67214
(316) 262-8808

COW PROJ. NO. 472 8315(765622)

SHEET 18
TOTAL 24