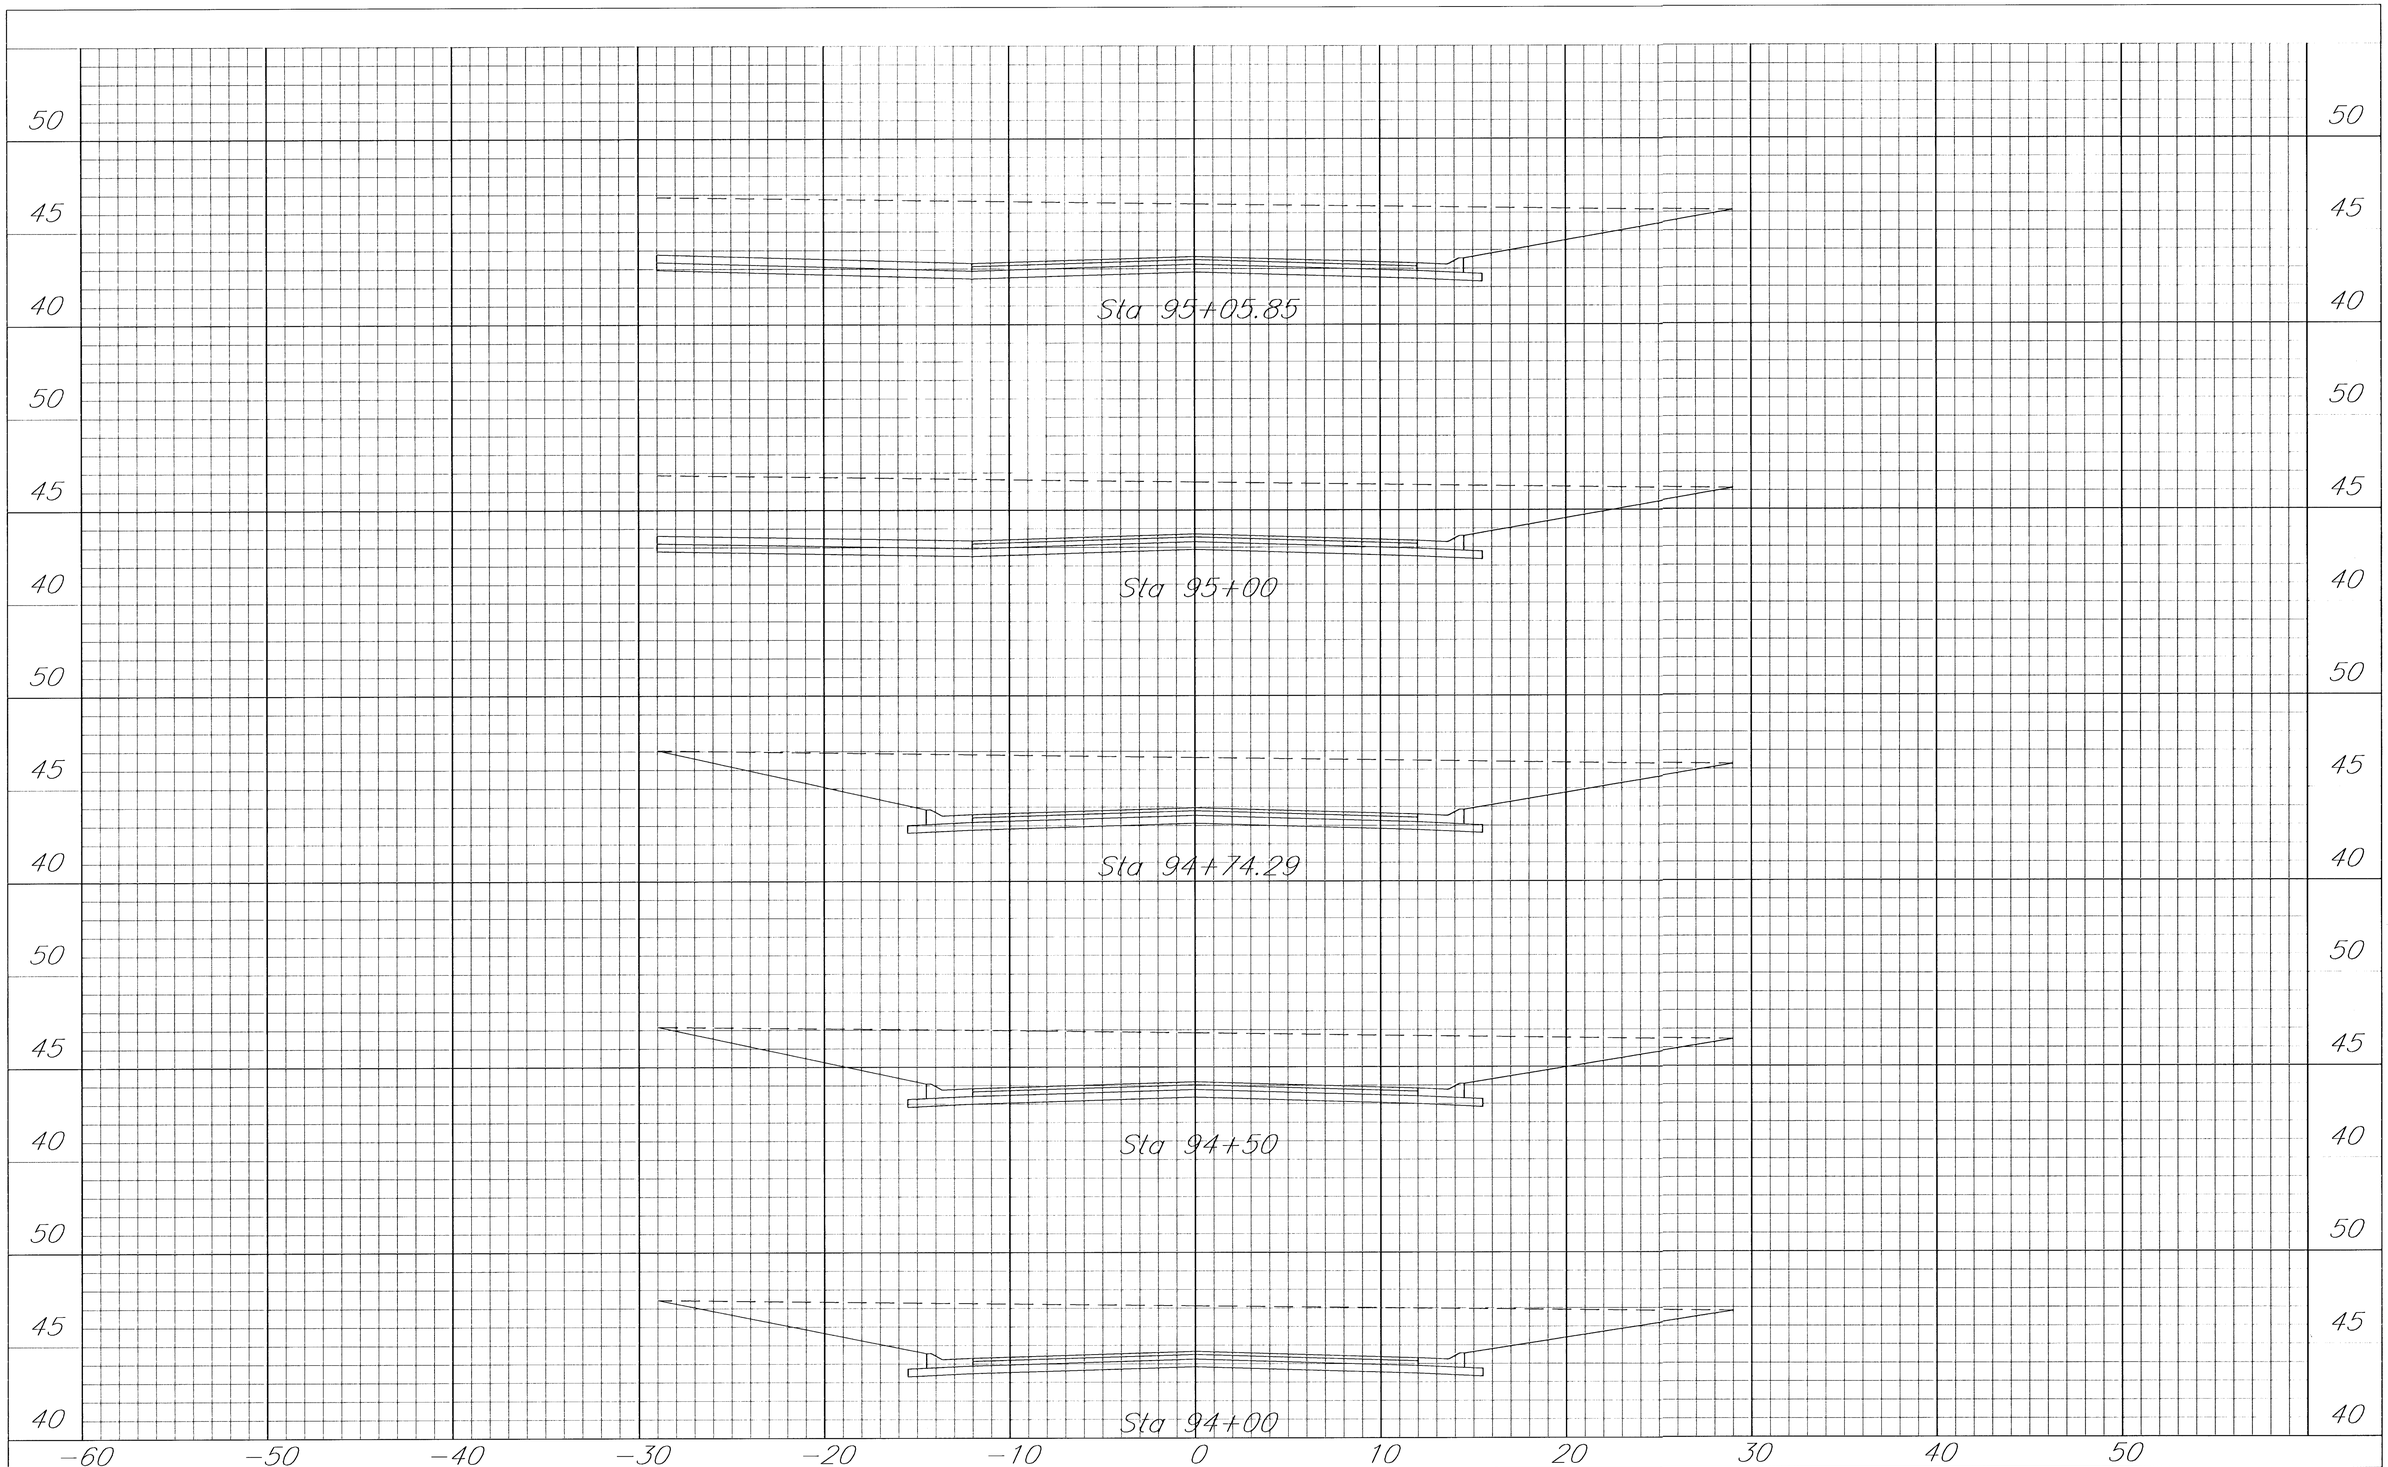

Smithmoor 10th Addition

Sta 94+00 to 95+05.85 Funston Avenue

Wichita, Kansas

kemiller engineering

516 S. Market,
Wichita, KS 67202

316/264-0242

PROJECT NUMBER 472 83396			
KEM NO. 01022	FILE XSECTIONS	DATE 6/01	SHEET 15
DESIGN RR	DRAWN TR	REVISED	OF 24