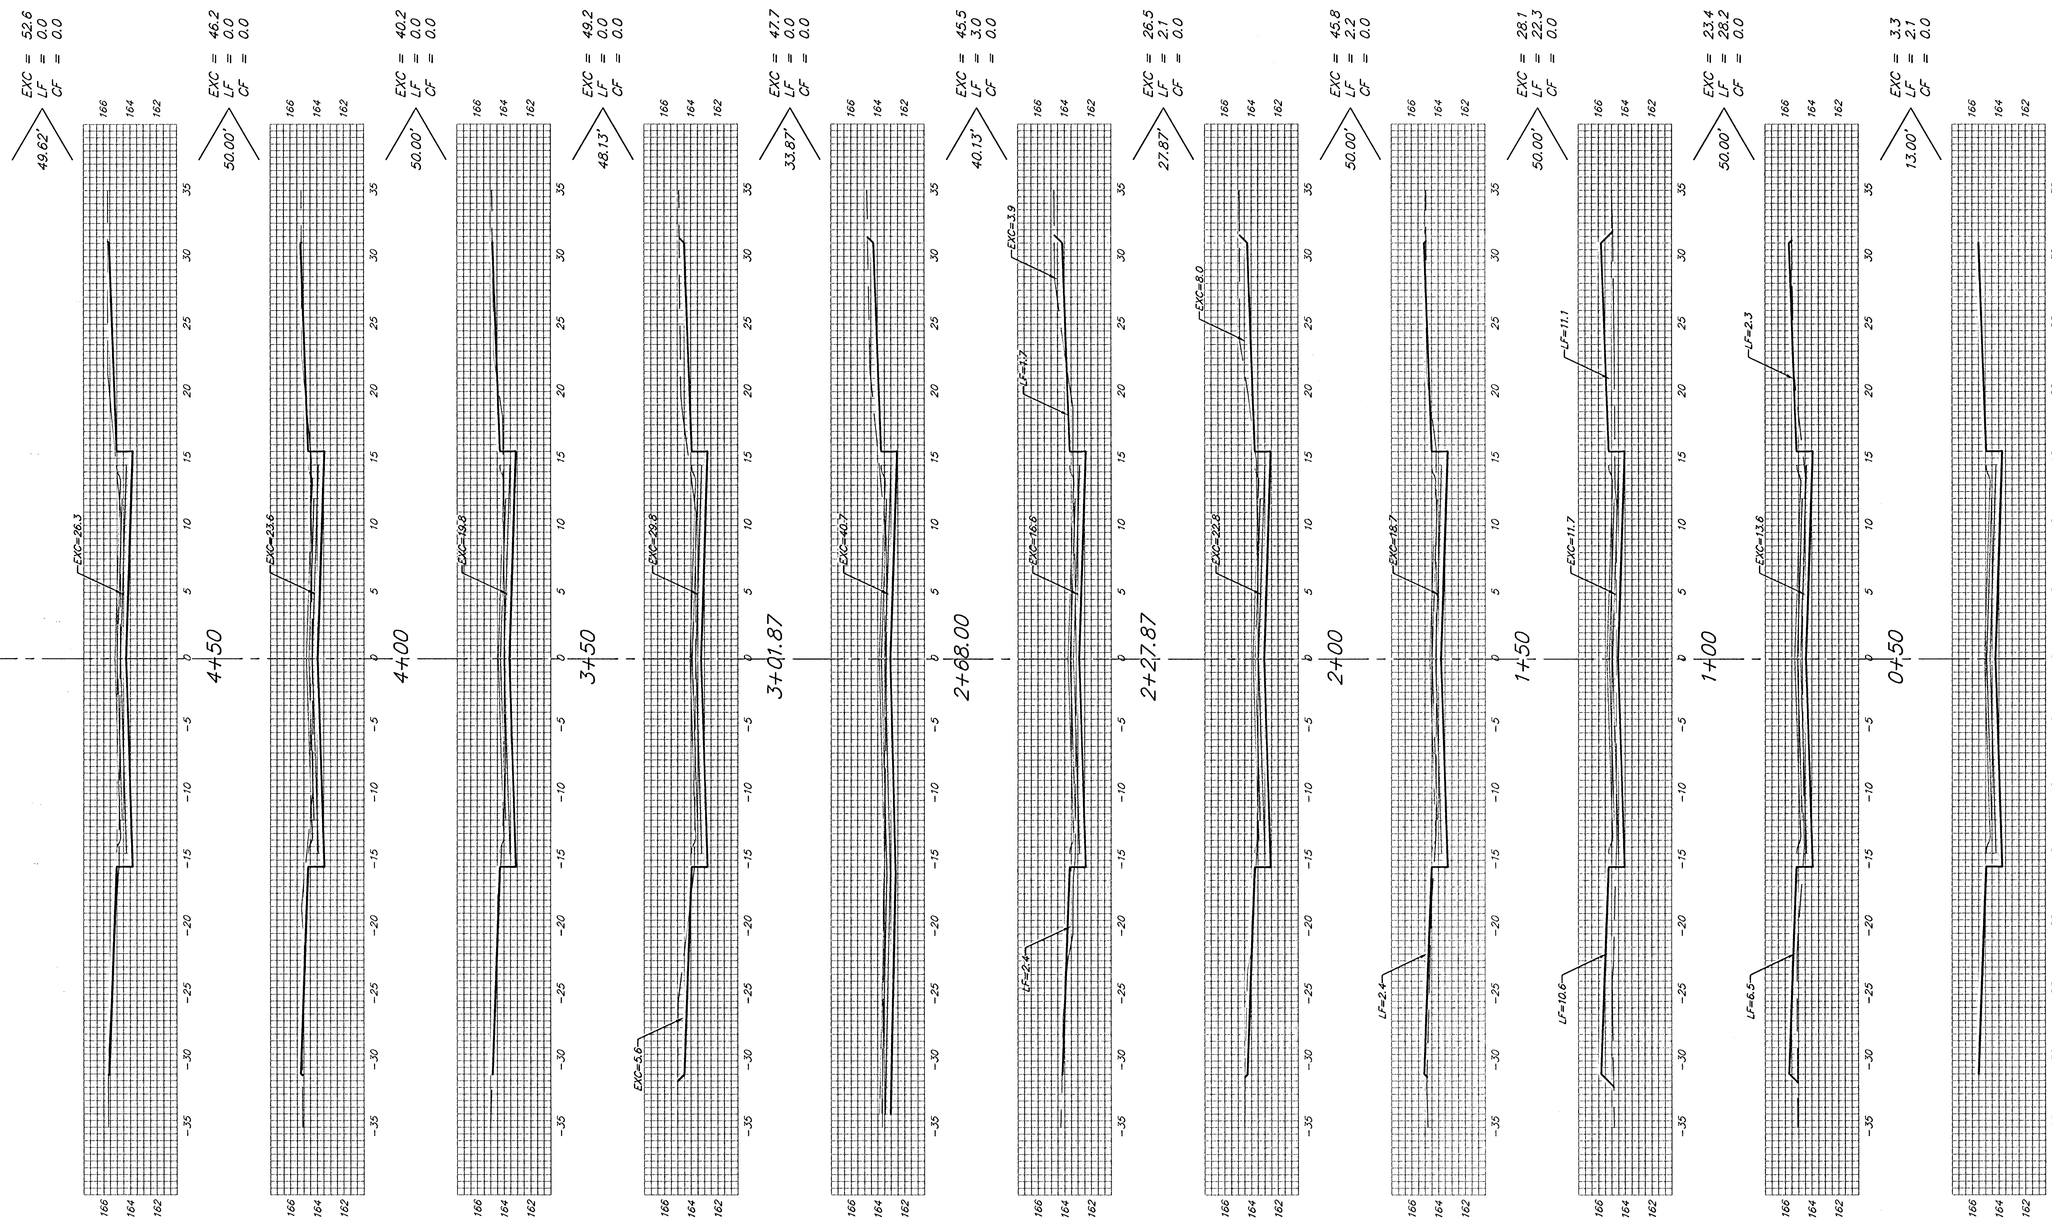

Sheet Totals:

Excavation	=	*408.5 C.Y.*
Loose Fill	=	*59.9 C.Y.*
Compacted Fill	=	*0.0 C.Y.*

Baughman

Baughman Company, P.A. 315 Ellis St. Wichita, KS 67211 P 316-262-7271 F 316-262-0149
ENGINEERING | SURVEYING | PLANNING | LANDSCAPE ARCHITECTURE

PROJECT NUMBER 472-83936

SHEET **14** OF **17**

English\CountryGardens\Phase1\XS1

05-06-E273