SE 1/4, SEC. 29, T 26 S, R 1 E

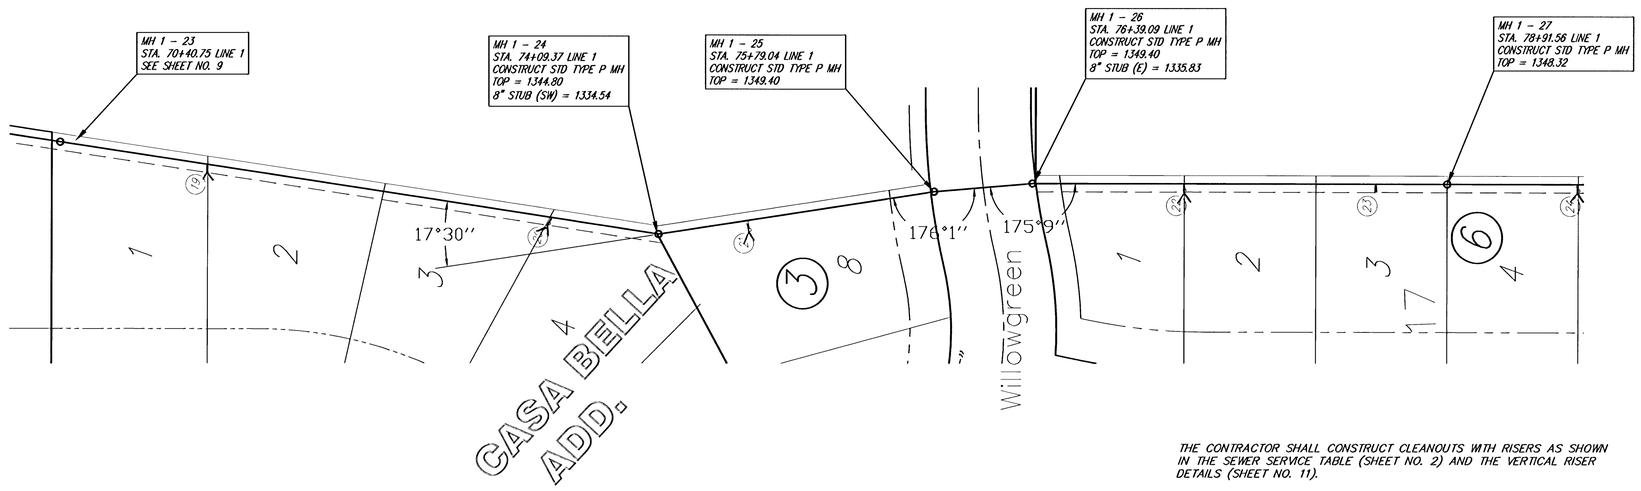

THE CONTRACTOR SHALL CONSTRUCT CLEANOUTS WITH RISERS AS SHOWN IN THE SEWER SERVICE TABLE (SHEET NO. 2) AND THE VERTICAL RISER DETAILS (SHEET NO. 11).

Scale 1" = 40' (Horiz.)
1" = 5' (Vert.)

3'
2'
1'
0

10' 0 20' 40'

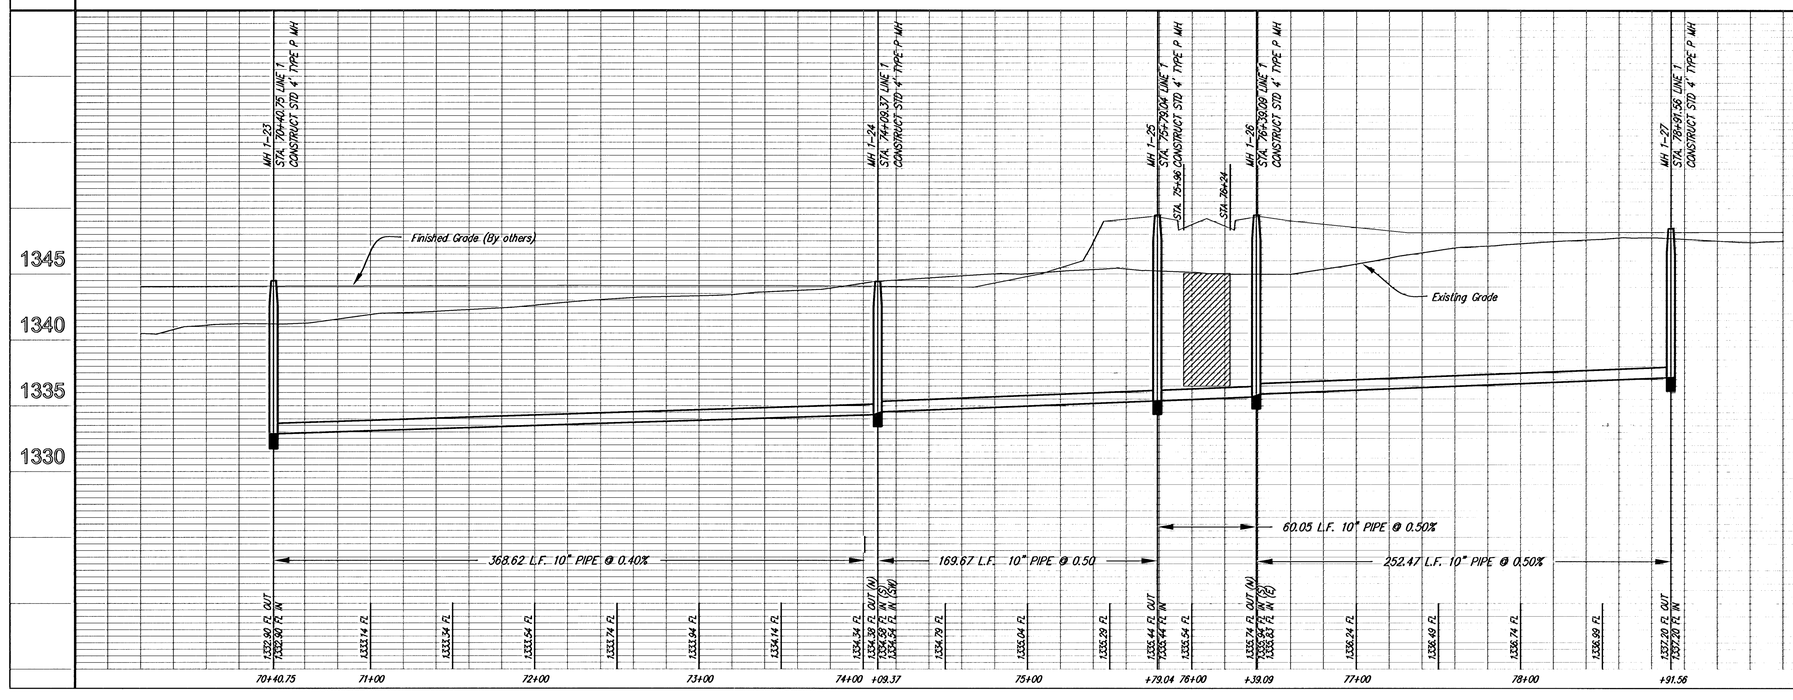

SANITARY SEWER MAIN
LINE 1, MCEVOY
WICHITA, KANSAS

DESIGN	DRAWN	REVISED
PDC	PDC	
UTILITY	DATE	REVIEW
	9/27/05	12/14/05

PROJECT NUMBER: 468-94026
DRAWING FILE: engp_base

Ruggles & Bohm, P.A.
Engineering, Surveying, Land Planning
924 North Main
Wichita, Kansas 67203
www.rbkansas.com
(316) 264-6006
(316) 264-4621 fax
E-mail: info@rbkansas.com

RB JOB 2612X
SHEET 10 of 17