FOX RIDGE ADDITION
PHASE 2
STORM WATER SEWER PLANS
LINE 1

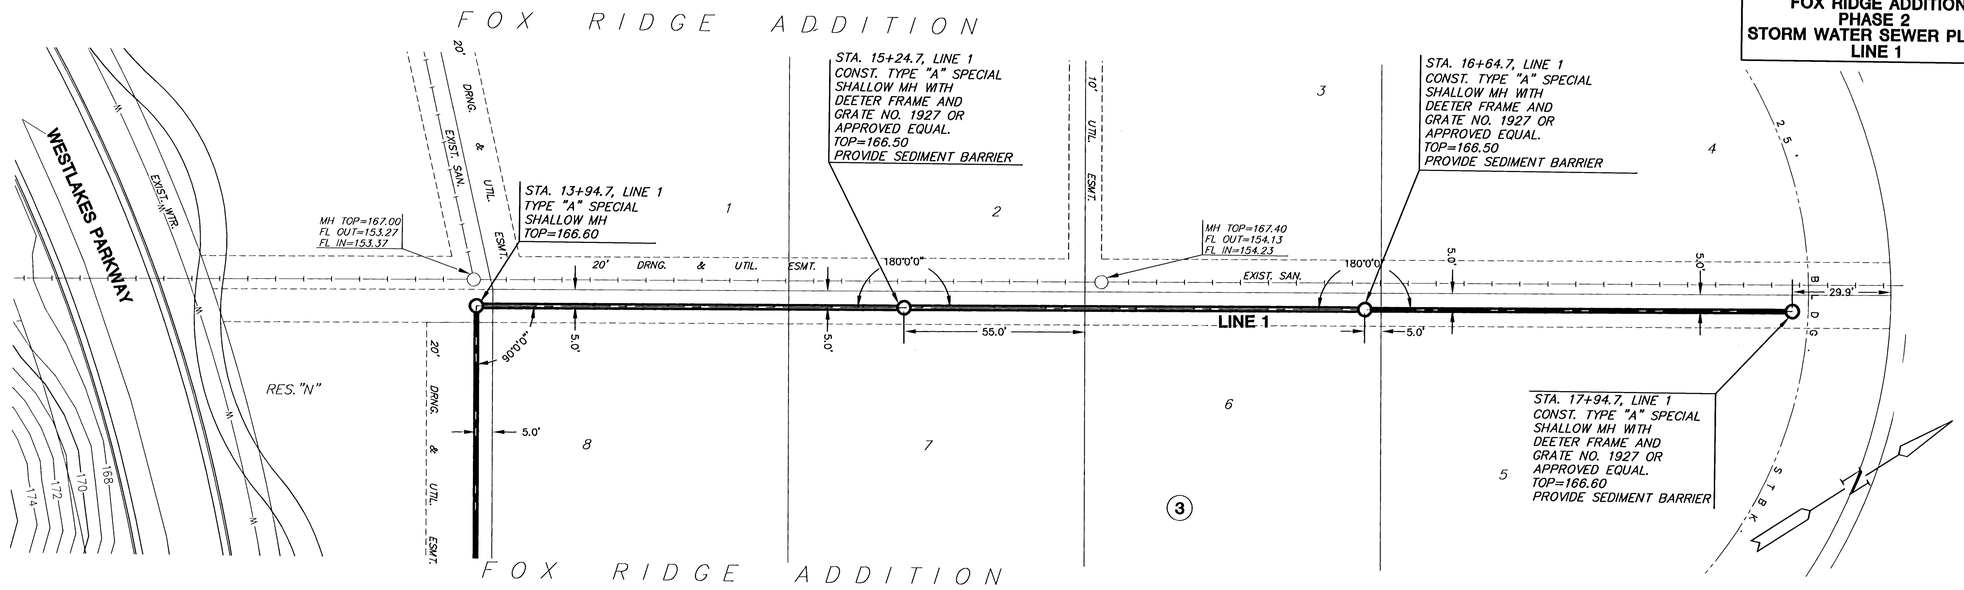

PLAN LINE 1

SCALE: 1"=20'

SCALE: 1"=20'
20 10 0 20

PROFILE LINE 1

SCALE: HORIZ. 1"=20'
SCALE: VERT. 1"=5'

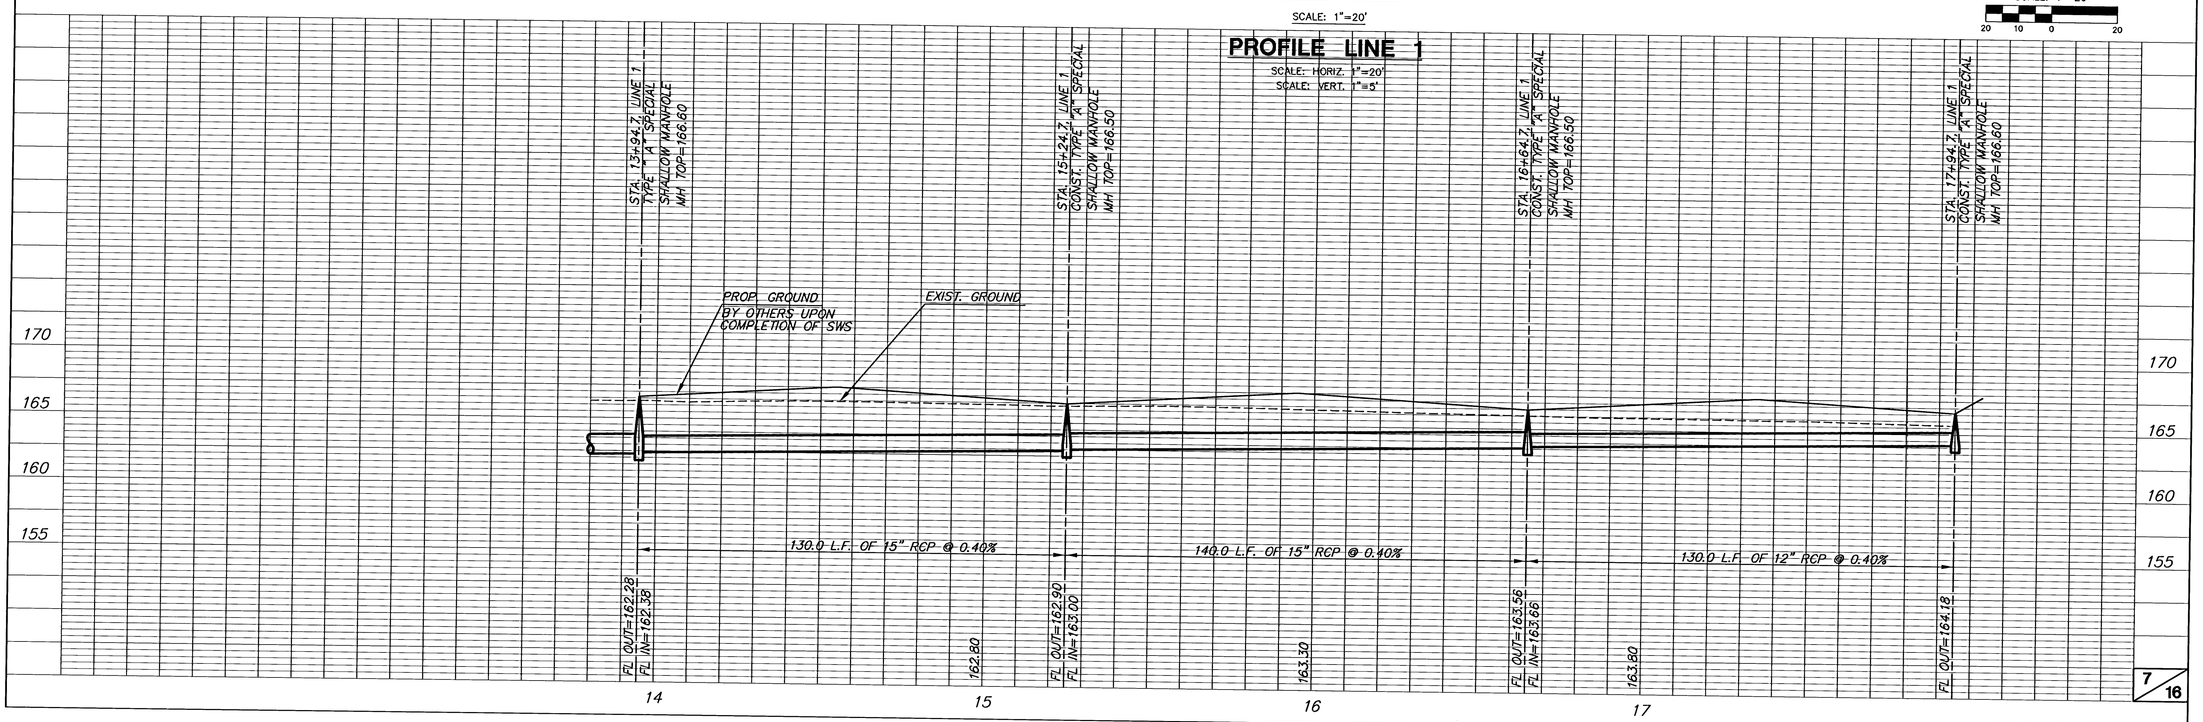

G:\CIVIL\99118\dwg\SWS\PH_2\99118D2.dwg