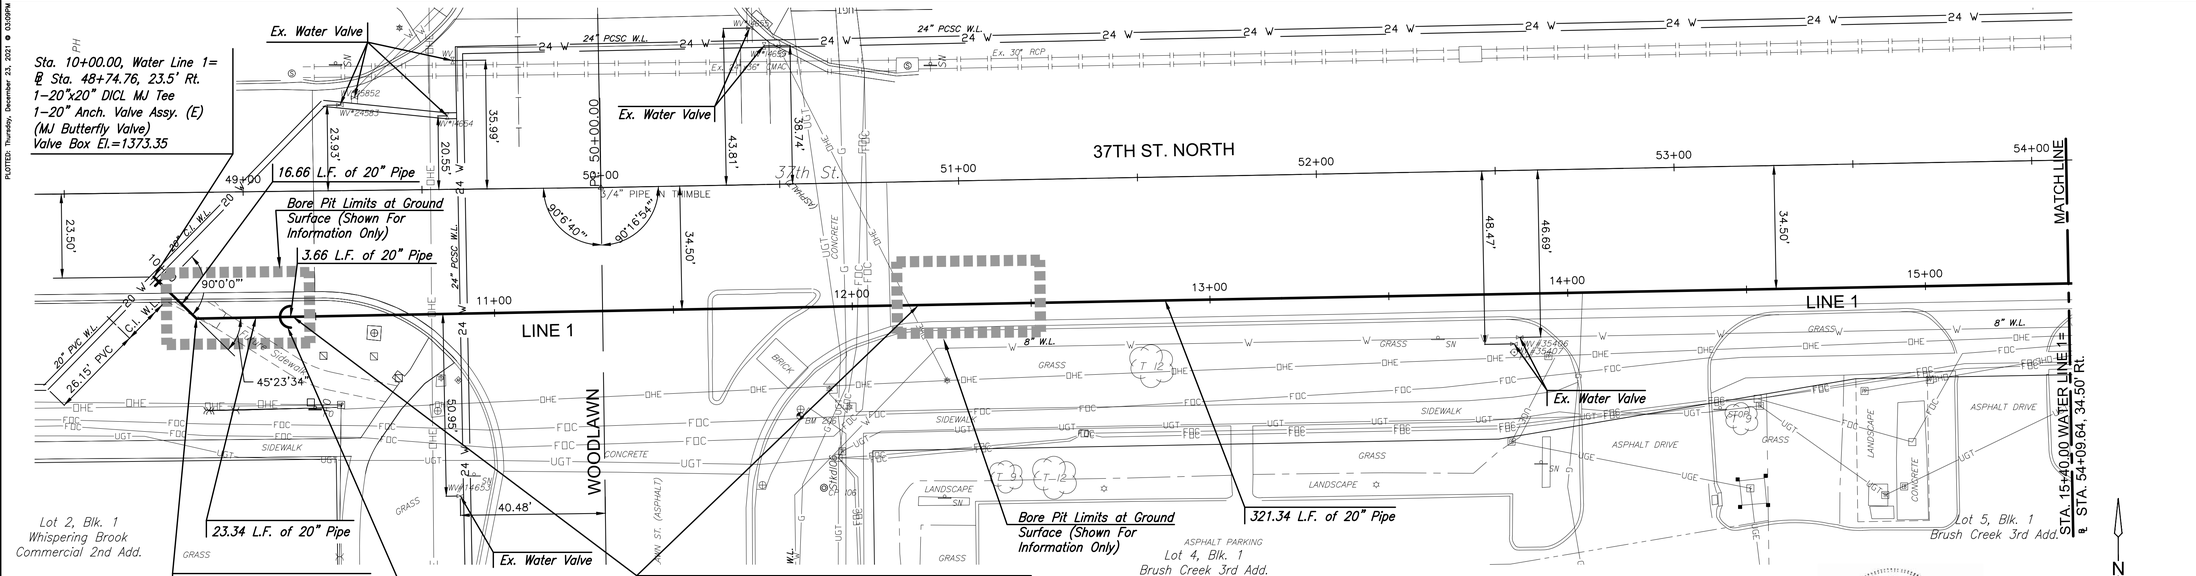

NOTES:
SEE SHEET 9 FOR PAVEMENT PLANS.

CONTRACTOR TO VERIFY LOCATION AND ELEVATION OF EXISTING WATER LINE PRIOR TO CONSTRUCTION.

PLAN - WATER LINE 1

PROFILE - WATER LINE 1

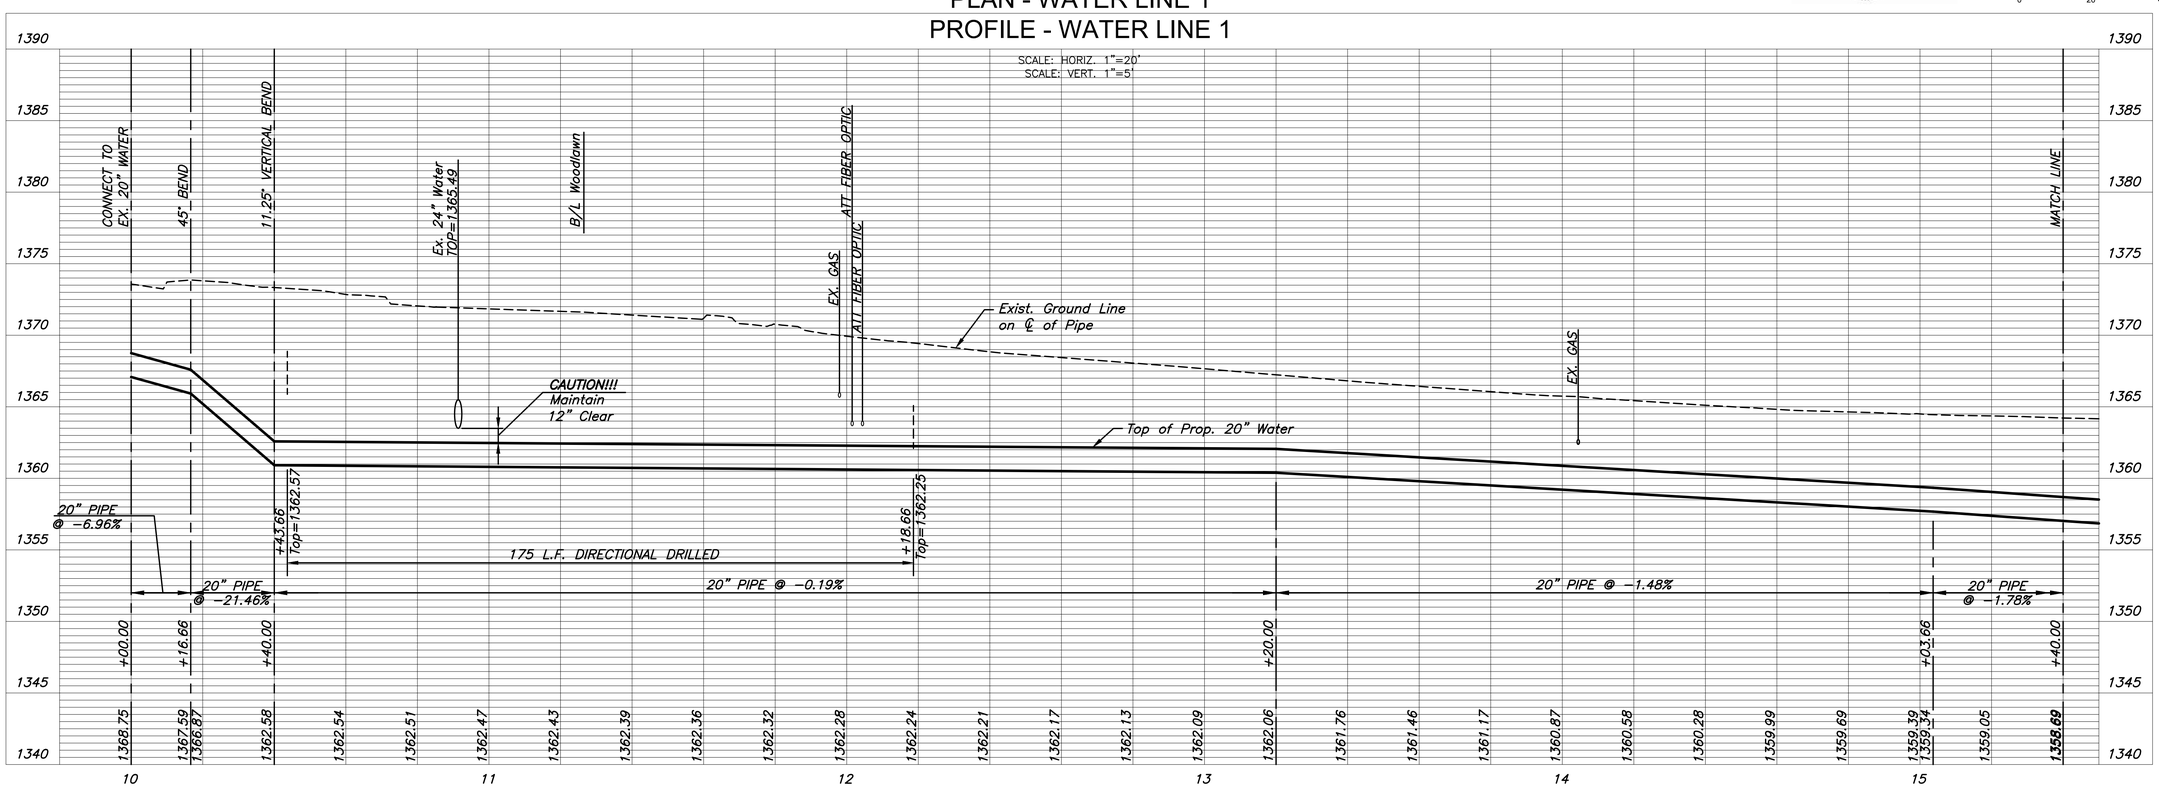

MKEC
Wichita, KS • 316-684-9600

37TH STREET WATER LINE

PLANS FOR

WICHITA, KS

©2021
MKEC Engineering
All Rights Reserved
www.mkec.com
These drawings and their contents, including, but not limited to, all concepts, designs, & ideas are the exclusive property of MKEC Engineering (MKEC), and may not be used or reproduced in any way without the express consent of MKEC.

WATER LINE 1
PLAN & PROFILE

PROJECT NO.	1901010483
DATE	DEC. 2021
SCALE	1"=20'

DESIGNED	DRAWN	CHECKED
JTC	WNJ	JRA

NO.	REVISION	DATE

SHEET NO.
5 OF 31

Sh. No. 5

J:\PROJECTS\2019\1901010483_CON_37TH STREET WATERLINE_190483 CAD\SHTS\05 CIV\LWTR\190483-05-5350.DWG

PLOTTED: Thursday, December 23, 2021 @ 03:09PM