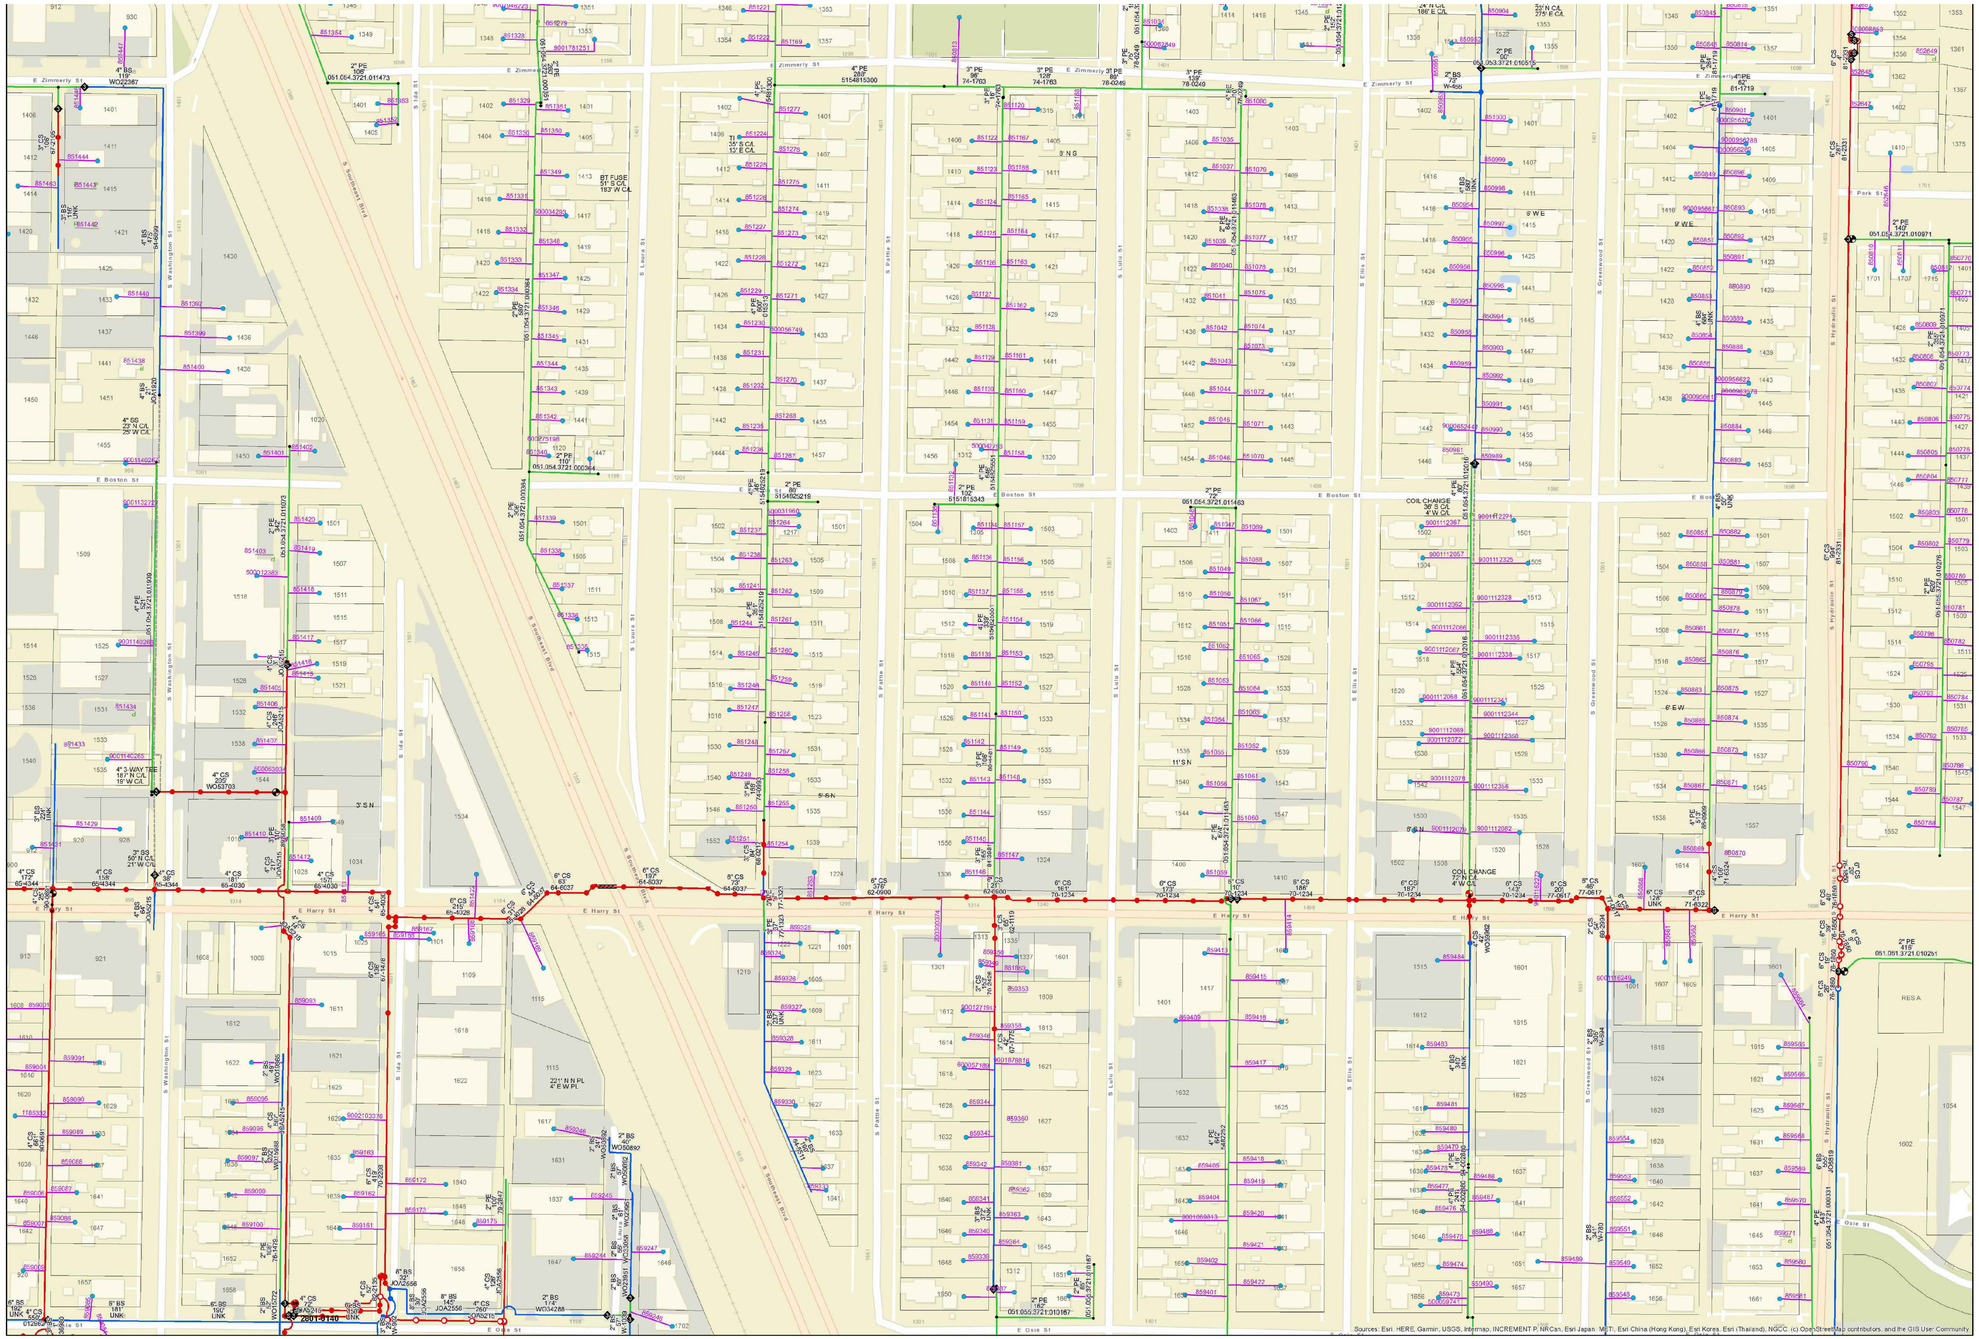

File: L:\2021\21T41001 - K-15 Neighborhood WMR\Drawings\C3D\Sheets\Group 1 - North of Harry\KSGAS MAP (2 of 2).dwg Last Save: 9/14/2021 9:10 AM Last saved by: ADMliner
Last plotted by: Glover, Eric J. Plot Style: ---- Plot Scale: 1:2.5849 Plot Date: 10/26/2021 3:48 PM Plotter used: None

GARVER

© 2021 GARVER, LLC
THIS DOCUMENT, ALONG WITH THE IDEAS AND DESIGNS CONVEYED HEREIN, SHALL BE CONSIDERED INSTRUMENTS OF PROFESSIONAL SERVICE AND ARE PROPERTY OF GARVER, LLC. ANY USE, REPRODUCTION, OR DISTRIBUTION OF THIS DOCUMENT, ALONG WITH THE IDEAS AND DESIGN CONTAINED HEREIN, IS PROHIBITED UNLESS AUTHORIZED IN WRITING BY GARVER, LLC OR EXPLICITLY ALLOWED IN THE GOVERNING PROFESSIONAL SERVICES AGREEMENT FOR THIS WORK.

8535 E. 21st. St. N.
Suite 130
Wichita, KS 67206
(316) 264-8008

ERIC JOHN GLOVER
LICENSED
10-26-21
KANSAS
PROFESSIONAL ENGINEER

REV.	DATE	DESCRIPTION	BY

CITY OF WICHITA

CITY OF WICHITA
WICHITA, KANSAS

K-15 Neighborhood
Water Main Replacement

KSGAS MAP (2 of 2)

JOB NO.: 21T41001
DATE: MARCH 2021
DESIGNED BY: .
DRAWN BY: .

BAR IS ONE INCH ON ORIGINAL DRAWING
0 1"
IF NOT ONE INCH ON THIS SHEET, ADJUST SCALES ACCORDINGLY.

DRAWING NUMBER
.

SHEET NUMBER 27 OF 32