REFER TO SHEET G-0.01 FOR STANDARD DRAWING LEGEND

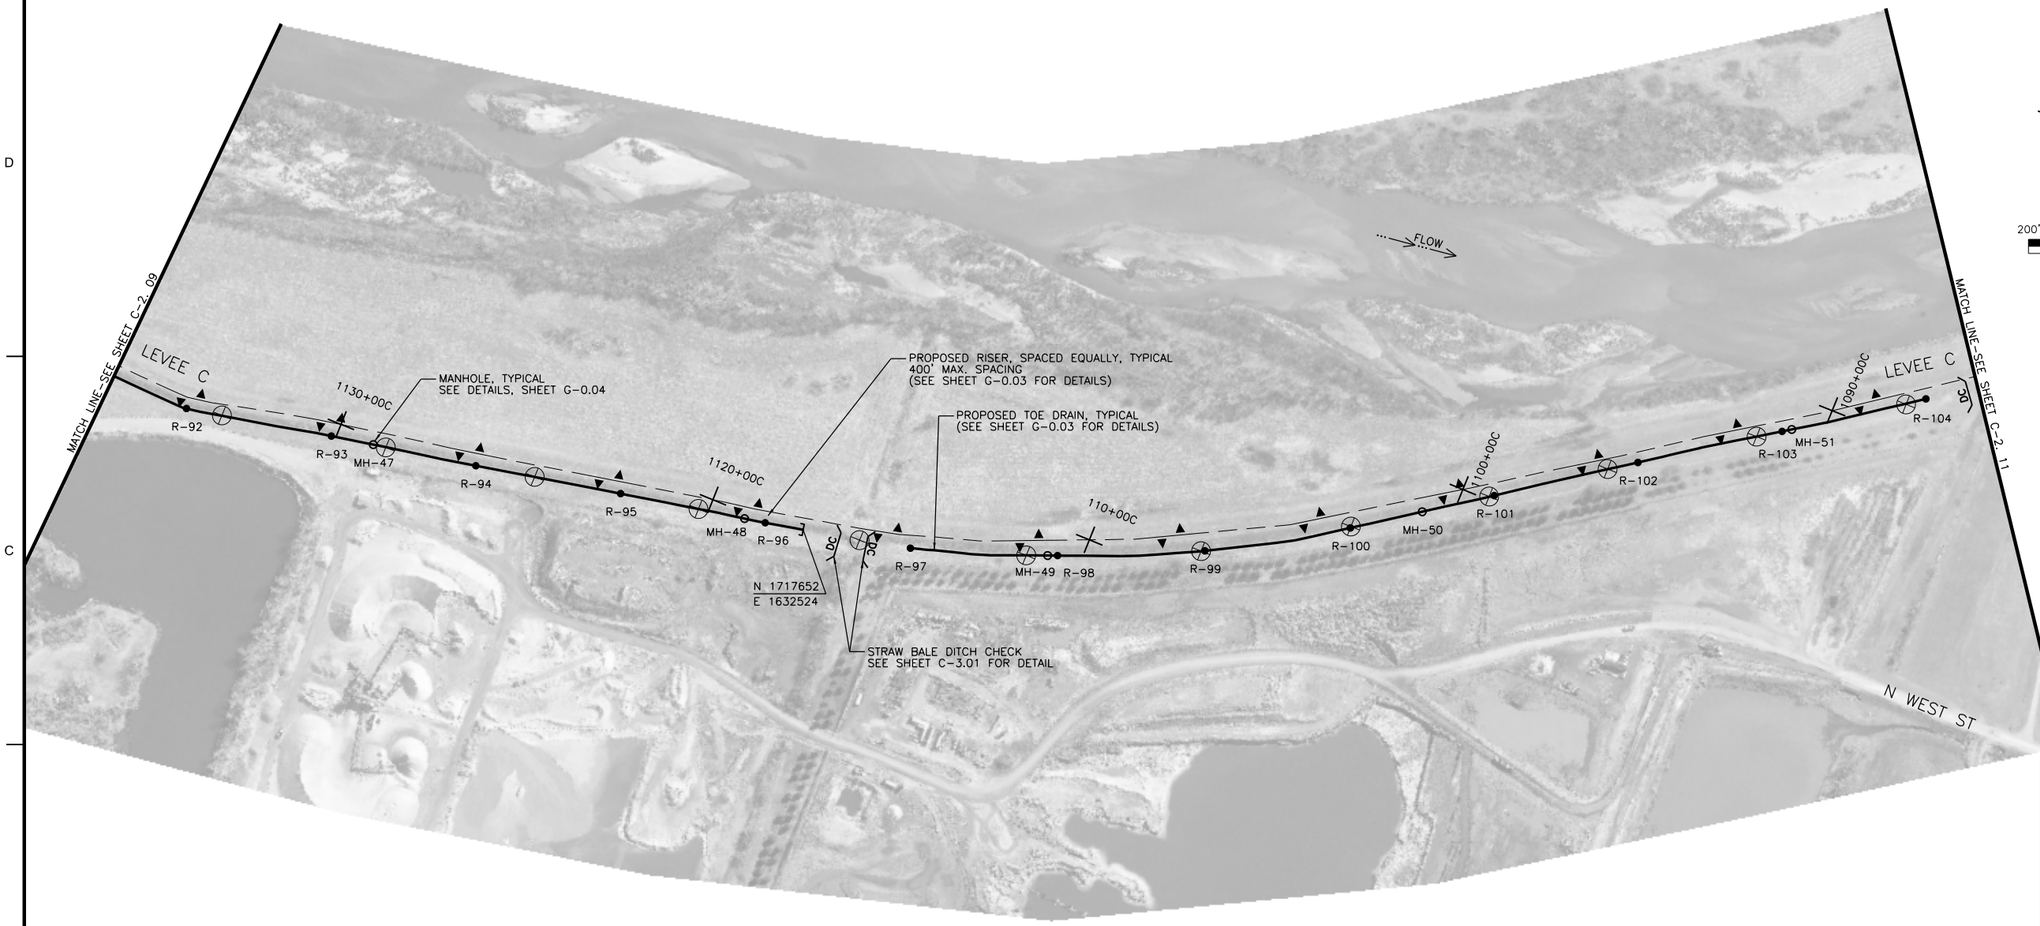

RISER/MANHOLE COORDINATES		
POINT NAME	NORTHING	EASTING
MH-47	1718789	1632307
MH-48	1717806	1632493
MH-49	1717028	1632703
MH-50	1716153	1633181
MH-51	1715330	1633748
R-92	1719282	1632211
R-93	1718900	1632286
R-94	1718517	1632357
R-95	1718135	1632432
R-96	1717752	1632503
R-97	1717371	1632585
R-98	1717003	1632712
R-99	1716647	1632870
R-100	1716314	1633070
R-101	1715993	1633291
R-102	1715674	1633515
R-103	1715352	1633733
R-104	1715032	1633955

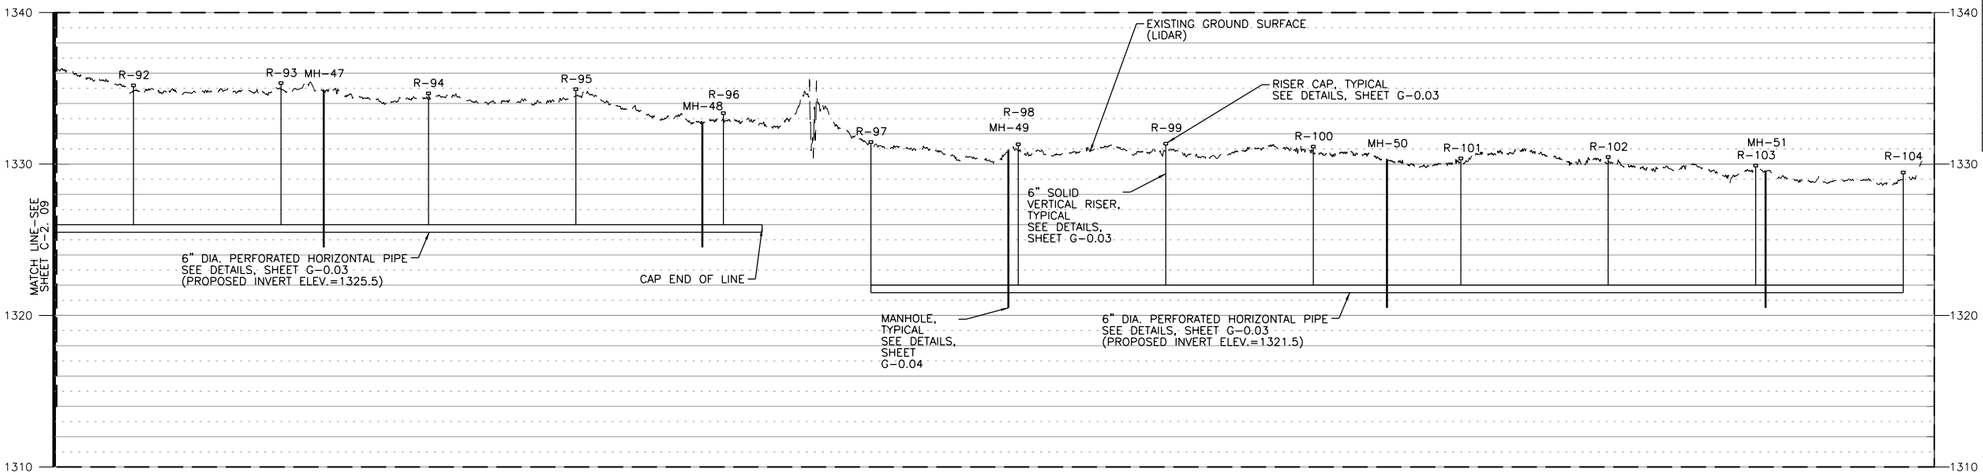

RISER/MANHOLE COORDINATES AND TOE-DRAIN PIPE INVERT ELEVATIONS ARE BASED LIDAR TOPOGRAPHIC DATA AND MAY REQUIRE MINOR HORIZONTAL AND VERTICAL ADJUSTMENTS TO BE MADE IN THE FIELD. ANY FIELD CHANGES TO THE TOE-DRAIN ALIGNMENT OR PIPE INVERTS SHALL BE APPROVED BY THE CITY OF WICHITA'S STORMWATER ENGINEER.

PROFILE SCALE (40:1 EXAGGERATION):
HORIZONTAL: 1"=200'
VERTICAL: 1"=5'

MARK	DESCRIPTION	DATE	APPR.

amec
AMEC Earth & Environmental, Inc.
1129 SW Wanamaker
Topeka, Kansas 66604
Phone: (785) 272-2510
Fax: (785) 272-2678

CITY OF WICHITA

UPPER LEVEE "C" TOE DRAIN INSTALLATION
WICHITA-VALLEY CENTER LOCAL
FLOOD PROTECTION PROJECT
WICHITA, KANSAS

PREPARED FOR
THE CITY OF WICHITA, KANSAS
455 N. Main
Wichita, KS 67202

LAWRENCE J. SAMPLE
LICENSED
15855
8/13/12
KANSAS
PROFESSIONAL ENGINEER

DESIGNED BY:		DATE:
Larry Sample, PE		08-13-2012
DWN BY:	CKD BY:	APP BY:
REB	LBK	L. SAMPLE
FILE NAME: 16_C-2.10.dgn		
AMEC PROJ. NO. 5-6150-0001		

LEVEE TOE DRAIN PLAN AND PROFILE

C-2.10

SHEET 16 OF 24