PLOTTED: Thursday, December 16, 2021 @ 05:04PM

BUILDING PLANS FOR

STRYKER SPORTS

PHASE 8 - INDOOR FACILITY AND STADIUM IMPROVEMENTS

PROJECT NO. 472-85380

AN ADDITION TO THE CITY OF WICHITA, SEDGWICK COUNTY, KANSAS
GARY JANZEN, P.E. - CITY ENGINEER

SHEET LIST

SHEET NO.	DESCRIPTION
TS-1	TITLE SHEET

INDOOR FACILITY

SHEET NO.	DESCRIPTION
CIVIL	
TS-1	TITLE SHEET
FC1.0	DEMO PLAN
FC2.0	GRADING PLAN
FC3.0	PAVING PLAN
FC3.1	JOINTING PLAN
FC4.0	FENCING PLAN
FC4.1	FENCE DETAILS
FC5.0	SANITARY SITE PLAN
FC5.1	SANITARY RISER DETAILS
FC6.0	WATER SITE PLAN
FC6.1	WATER DETAILS
FC7.0	STORM DRAIN PLAN
FC7.1	MANHOLE DETAILS
STRUCTURAL	
FS1.1	SOUTH LOCKER FOUNDATION AND FRAMING PLANS
SS1.2	NORTH LOCKER FOUNDATION AND FRAMING PLANS
SS1.3	PRESSBOX FLOOR AND ROOF FRAMING PLANS
SS2.1	GENERAL STRUCTURAL NOTES
SS3.1	FOUNDATION SECTIONS
SS4.1	FRAMING SECTIONS
SS4.2	FRAMING ELEVATIONS AND DETAILS
MECHANICAL	
SM0.1	MECHANICAL COVERSHEET
SM1.1	NORTH LOCKER ROOM - HVAC PLANS
SM1.2	PRESSBOX - HVAC PLANS
SM3.1	MECHANICAL DETAILS
SM4.1	MECHANICAL SCHEDULES
FM2.1	SOUTH LOCKER ROOM - HVAC PLANS
PIPING	
FP2.1	SOUTH LOCKER RM - PLBG IMPROVEMENT PLANS
SP1.1	NORTH LOCKER ROOM - PLBG DEMO PLAN
SP2.1	NORTH LOCKER RM - PLBG IMPROVEMENT PLANS
SP3.1	PLUMBING DETAILS
SP4.1	PLUMBING SCHEDULES
ELECTRICAL	
SE0.1	ELECTRICAL COVERSHEET
SE1.1	STADIUM ELECTRICAL DEMO PLANS
SE2.1	NORTH LOCKER ROOM - ELEC. IMPROVEMENT PLANS
SE2.2	PRESSBOX - ELECTRICAL IMPROVEMENT PLANS
FE1.1	SOUTH LOCKER ROOM - ELECTRICAL PLANS
SE3.1	ELECTRICAL DETAILS
SE4.1	ELECTRICAL SCHEDULES
E5.1	ELECTRICAL SPECIFICATIONS
ARCHITECTURAL	
G0.2	CODE ANALYSIS AND NARRATIVE
G0.3	CODE SITE PLAN
G0.4	NORTH LOCKER ROOM AND PRESS BOX CODE PLANS
G0.5	SOUTH LOCKER ROOM CODE PLAN
G0.6	TYP FIRESTOPPING DETAILS
G0.7	TYPICAL MOUNTING HEIGHTS
A1.0	ARCHITECTURAL SITE PLAN
FA1.01	SOUTH LOCKER ROOM DEMO AND FLOOR PLAN
FA1.02	SOUTH LOCKER RCP & EQUIPMENT PLANS
FA1.03	SOUTH LOCKER - ROOF PLAN
FA2.01	SOUTH LOCKER BUILDING ELEVATIONS
FA3.01	SOUTH LOCKER BUILDING SECTIONS
FA5.01	SOUTH LOCKER WALL SECTIONS
FA5.11	SOUTH LOCKER SECTION DETAILS
SA1.01	NORTH LOCKER ROOM DEMO AND FLOOR PLAN
SA1.02	PRESSBOX BASE BID - DEMO AND FLOOR PLAN
SA1.03	PRESSBOX ALT #1 - DEMO AND FLOOR PLAN
SA1.04	NORTH LOCKER ROOM RCP & EQUIPMENT PLAN
SA1.05	PRESSBOX RCP
SA1.06	STADIUM & ENLARGED N. LOCKER ROOF PLANS
SA1.07	PRESSBOX - ROOF PLAN
SA2.01	STADIUM BUILDING ELEVATIONS
SA3.01	PRESSBOX BUILDING SECTIONS
SA5.01	NORTH LOCKER WALL SECTIONS
SA5.02	PRESSBOX WALL SECTIONS
SA5.11	STADIUM ROOF DETAILS
A6.01	"DOOR, WINDOW, & FINISH SCHEDULE"
A6.02	DOOR DETAILS
A6.03	WINDOW DETAILS
A6.04	PARTITION SCHEDULE
A7.01	INTERIOR ELEVATIONS
A7.02	INTERIOR ELEVATIONS
FIRE SUPPRESSION	
FS1.01	SOUTH LOCKER ROOM PLUMBING IMPROVEMENT PLANS

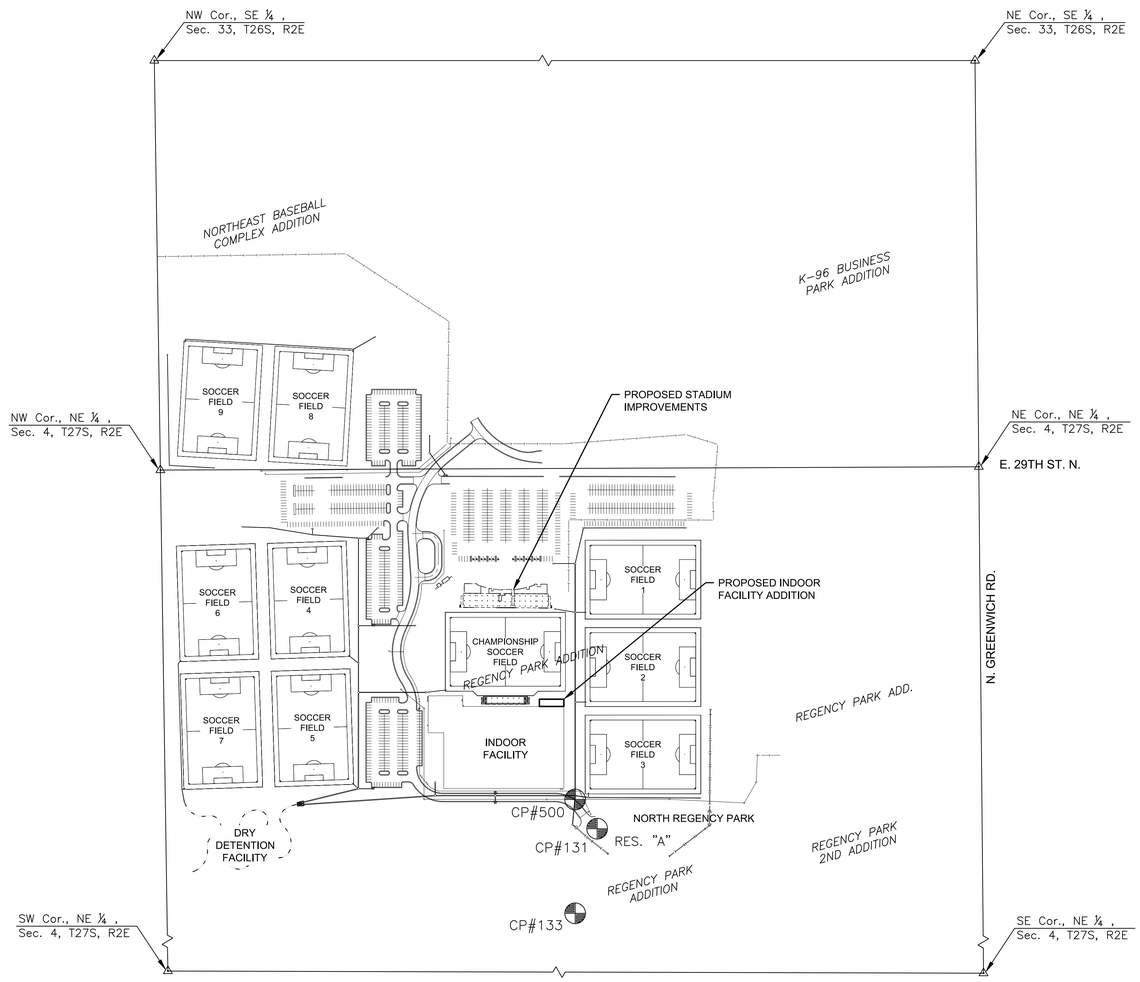

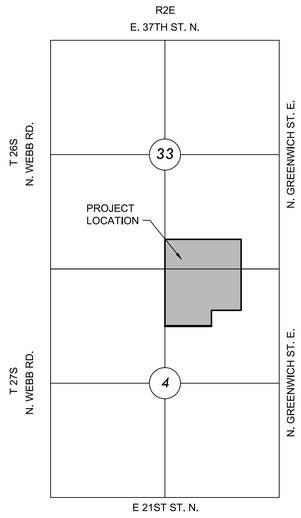

VICINITY MAP

No Scale

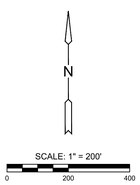

CONTROL POINTS

CP#500 PKN IN CENTERLINE SEAM OF CONCRETE ACCESS DRIVE ON EAST SIDE OF SOCCER COMPLEX BUILDING AT VERY SOUTHEAST SIDE OF STRYKER SITE.
NORTHING =1704037.264 EASTING = 1684845.152
ELEV. = 1379.97 NAVD 88
60 FEET SOUTHEAST TO FIRE HYDRANT
3 FEET SOUTH TO EDGE OF ASPHALT

PLUS CUT IN TOP OF CURB ON EAST SIDE OF REGENCY PARK ST. EAST OF SCHIMBERG ACCESS DRIVE
NORTHING =1703666.077 EASTING = 1684845.241
ELEV. =1379.17 NAVD 88
52 FEET NORTHWEST TO FIRE HYDRANT NORTH SIDE OF SCHIMBERG ACCESS DRIVE
73 FEET NORTHWEST OF EAST SIDE OF SCHIMBERG SIGN NORTH SIDE OF SCHIMBERG ACCESS DRIVE

PLUS CUT IN TOP OF CURB SOUTHEAST OF EXISTING DRIVE TO SOCCER COMPLEX FROM REGENCY PARK STREET.
NORTHING =1703942.049 EASTING =1684916.885
ELEV. =1379.075 NAVD 88
70 FEET NORTHWEST TO FIRE HYDRANT ON EAST SIDE OF ACCESS DRIVE OFF OF REGENCY PARK ST.
43 FEET SOUTHWEST TO CURB INLET ON SOUTH SIDE OF REGENCY PARK STREET SOUTH WEST OF ACCESS DRIVE INTO STRYKER COMPLEX OFF OF REGENCY PARK STREET

NOTE REGARDING THE REQUIRED STRUCTURE OF BIDS:

THE CITY OF WICHITA REQUIRES EACH BIDDER TO STRUCTURE THEIR BID RESPONSE PER THE GROUPS DEFINED BELOW. BIDDERS SHALL PROVIDE A COST FOR EACH OF THE FOUR GROUPS. NOTE THAT THE COST SUBMITTED FOR GROUP 4 WILL BE AN AGGREGATE OF GROUPS 1 – 3.

GROUP 1 BASE BID IS THE SOUTH LOCKER ROOM ADDITION TO THE INDOOR FACILITY
GROUP 2 BASE BID IS THE NORTH LOCKER ROOM REMODEL AT THE STADIUM
GROUP 3 BASE BID IS THE PRESS BOX IMPROVEMENTS AT THE STADIUM
GROUP 4 BASE BID IS THE AGGREGATE OF GROUPS 1 - 3

MKEC
Wichita, KS • 316.684.9600

PHASE 8 INDOOR FACILITY AND STADIUM IMPROVEMENTS

STRYKER SPORTS

WICHITA, KANSAS

©2021
MKEC Engineering
All Rights Reserved
www.mkec.com
These drawings and their contents, including, but not limited to, all concepts, designs, & ideas are the exclusive property of MKEC Engineering (MKEC), and may not be used or reproduced in any way without the express consent of MKEC.

STADIUM TITLE SHEET

PROJECT NO.	1701010567
DATE	NOV. 2021
SCALE	1" = 200'

DESIGNED	DRAWN	CHECKED
DFL	JWC	MAB

NO.	REVISION	DATE
1	ADDED SHEET & BID NOTES	12-16-21
0	ISSUED FOR CONSTRUCTION	11-24-21

SHEET NO.

TS-1

J:\PROJECTS\2017\1701010567_CON_STRYKER_1701067 CAD\SHTS\05 CIVIL\SWS\PPD\1701067-05-0001-PPD.DWG