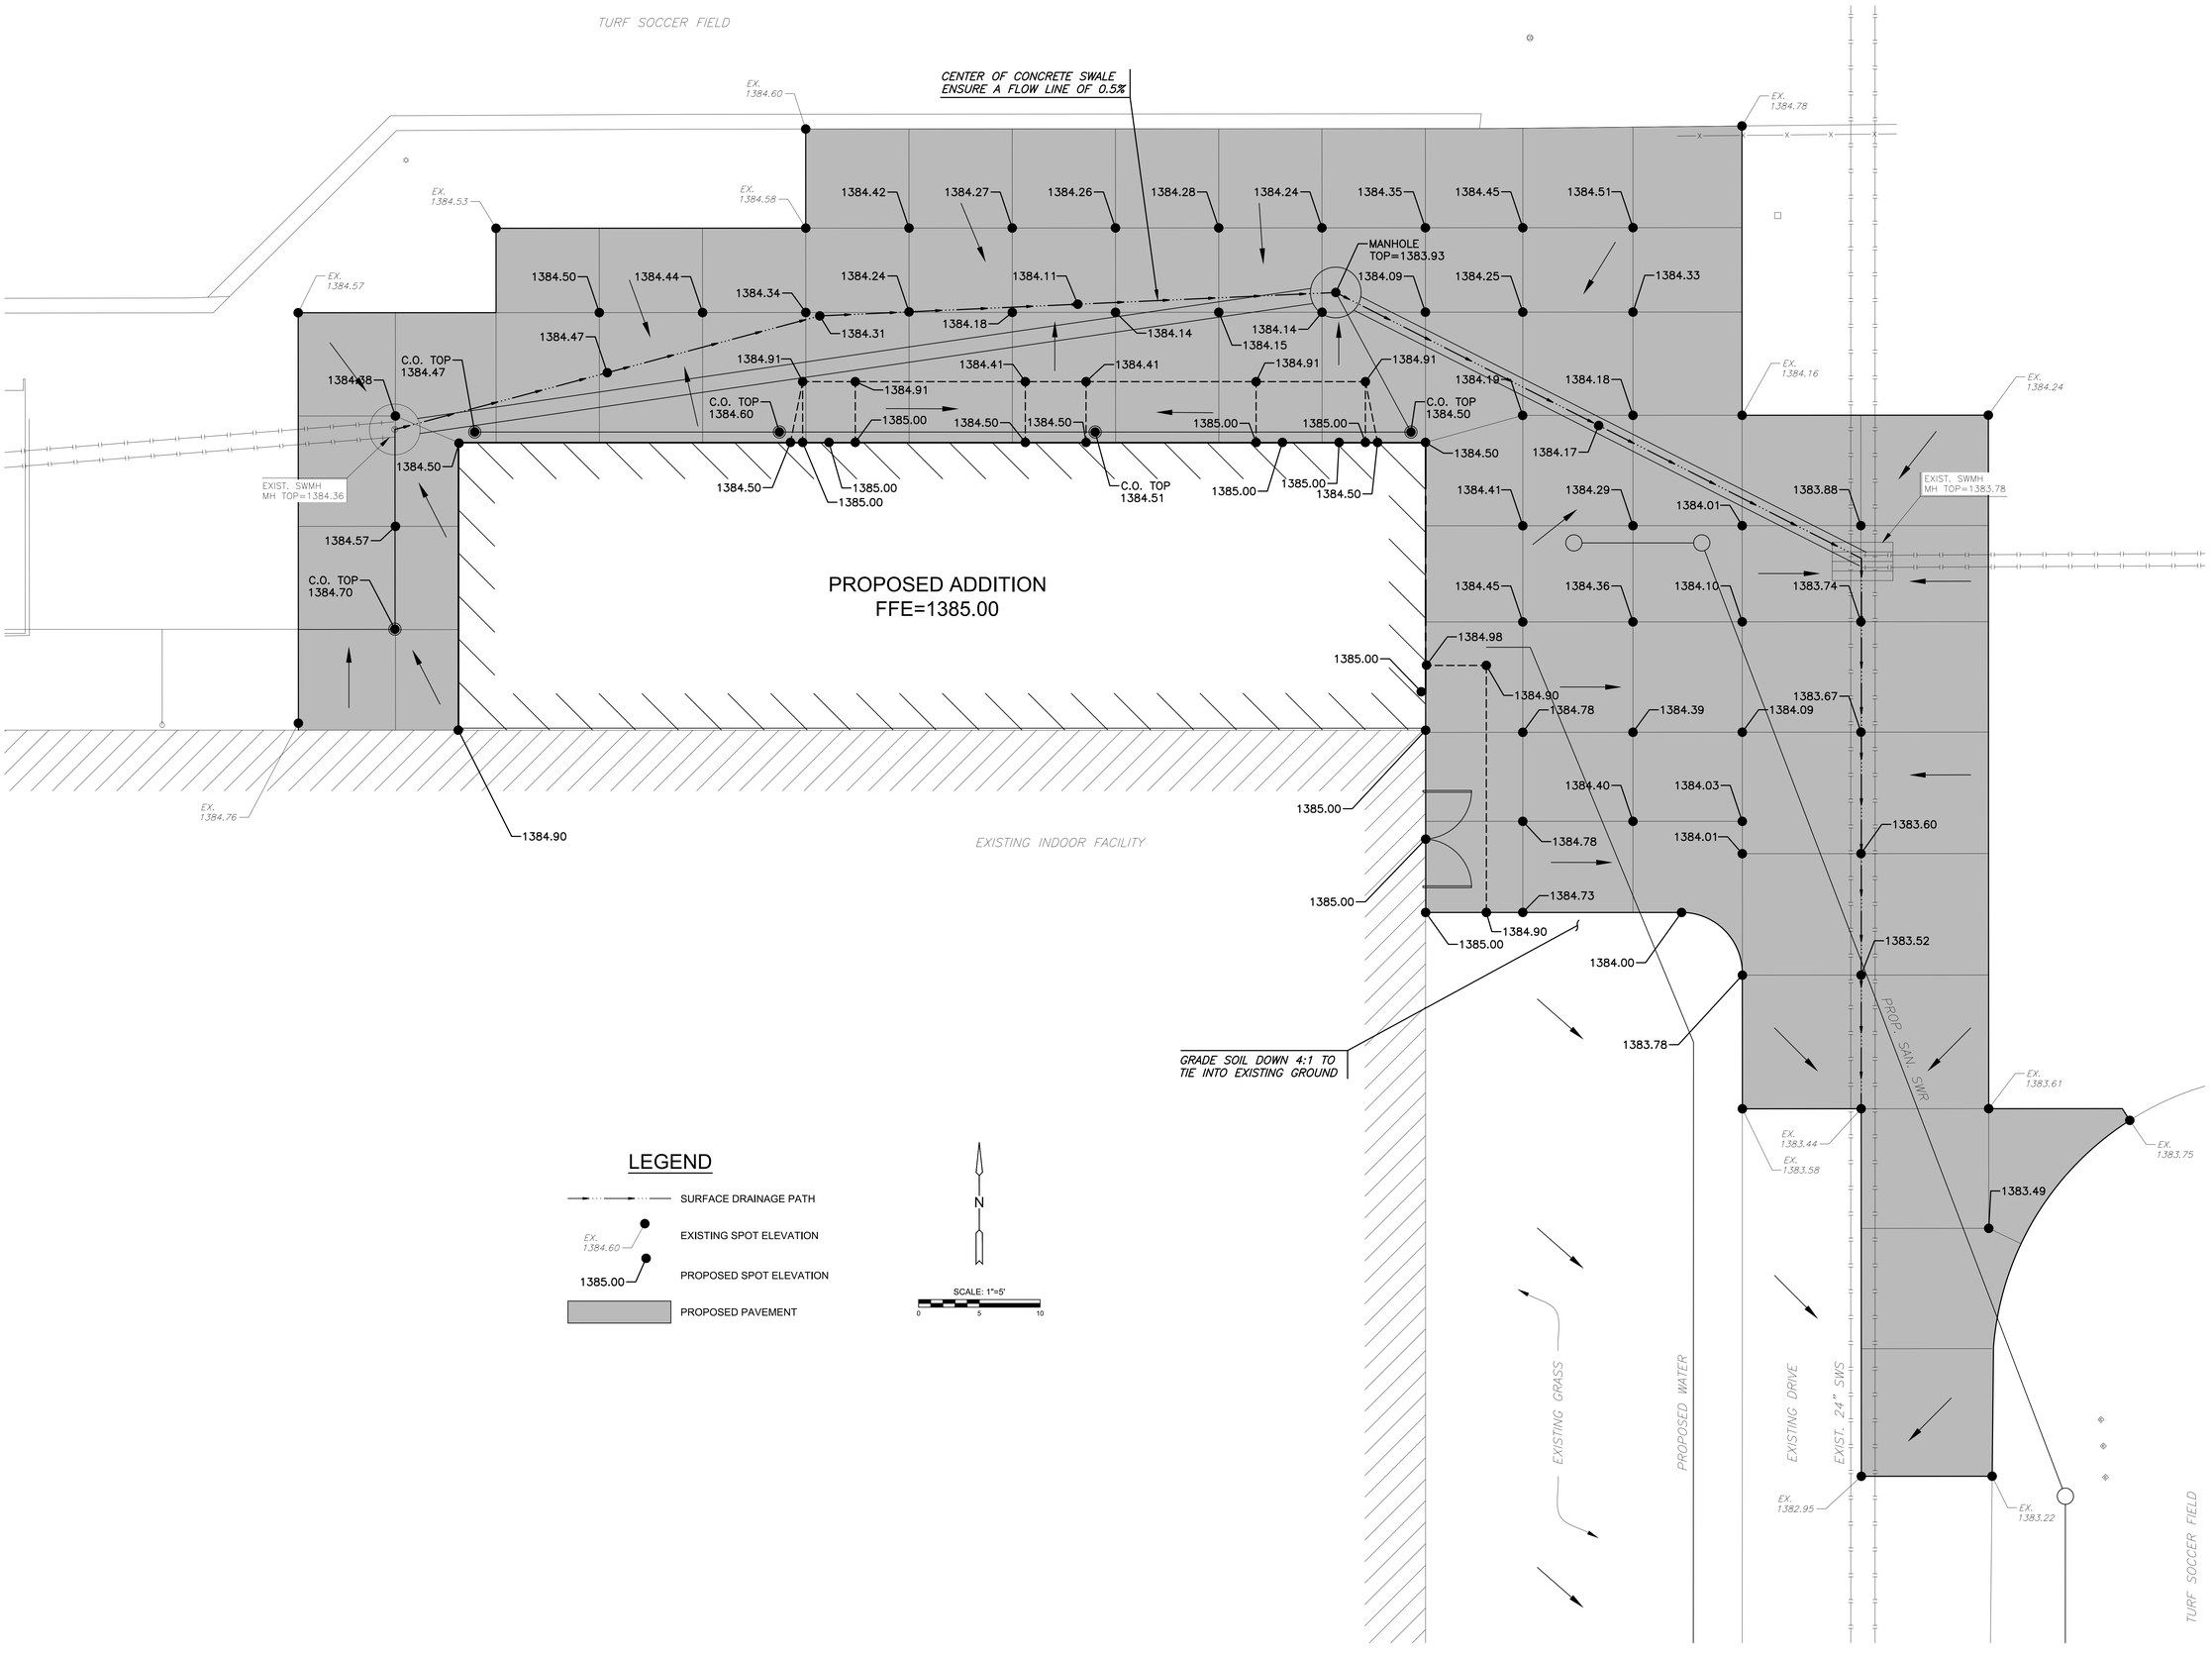


MKEC
Wichita, KS • 316.684.9600

PHASE 8 INDOOR FACILITY AND STADIUM IMPROVEMENTS

# STRYKER SPORTS

WICHITA, KANSAS

©2021
MKEC Engineering
All Rights Reserved
www.mkec.com
These drawings and their contents, including, but not limited to, all concepts, designs, & ideas are the exclusive property of MKEC Engineering (MKEC), and may not be used or reproduced in any way without the express consent of MKEC.

## STADIUM GRADING PLAN

| | |
|---|---|
| PROJECT NO. | 1701010567 |
| DATE | NOV. 2021 |
| SCALE | 1" = 5' |

| DESIGNED | DRAWN | CHECKED |
|---|---|---|
| DFL | JWC | MAB |

| NO. | REVISION | DATE |
|---|---|---|
| 0 | ISSUED FOR CONSTRUCTION | 11-24-21 |

SHEET NO.

FC2.0

PLOTTED: Wednesday, November 24, 2021 @ 11:51AM

J:\PROJECTS\2017\1701010567_CONV_STRYKER_1701567 CAD\SHEETS\06 CIVIL\SWS\PPD\1701567-05-1200-PPD.DWG