PLOTTED: Wednesday, November 24, 2021 @ 11:51AM

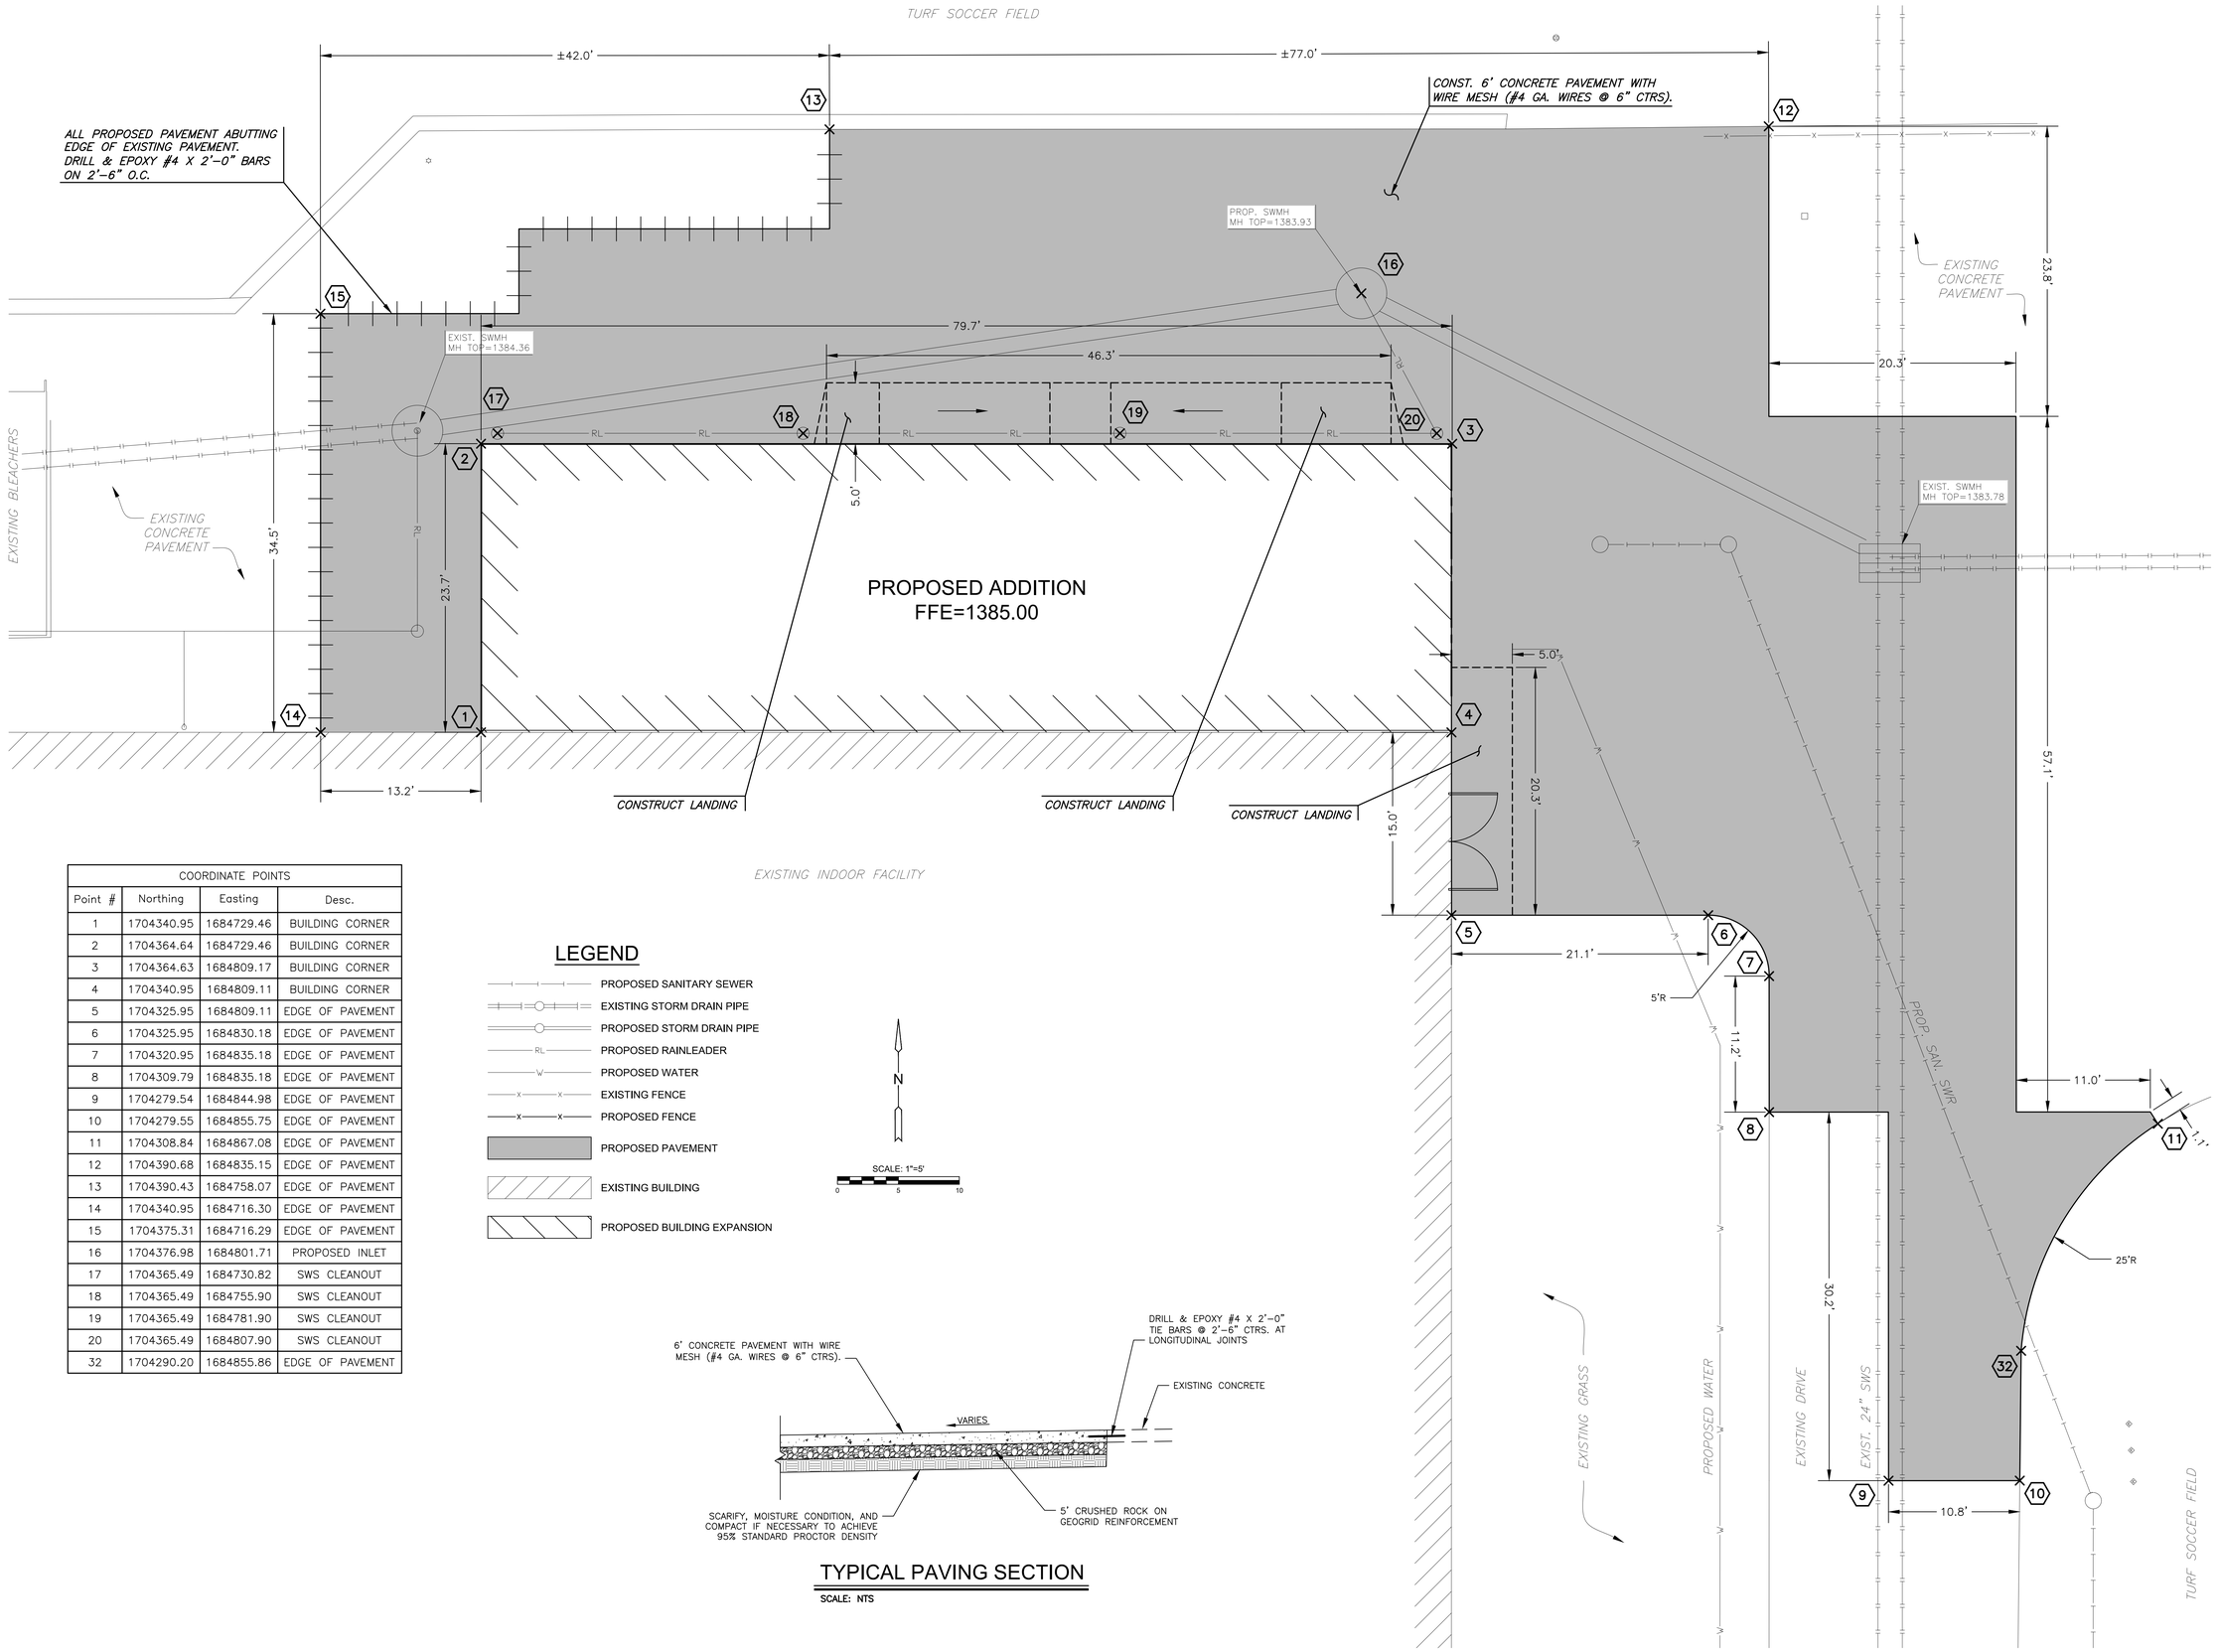

COORDINATE POINTS			
Point #	Northing	Easting	Desc.
1	1704340.95	1684729.46	BUILDING CORNER
2	1704364.64	1684729.46	BUILDING CORNER
3	1704364.63	1684809.17	BUILDING CORNER
4	1704340.95	1684809.11	BUILDING CORNER
5	1704325.95	1684809.11	EDGE OF PAVEMENT
6	1704325.95	1684830.18	EDGE OF PAVEMENT
7	1704320.95	1684835.18	EDGE OF PAVEMENT
8	1704309.79	1684835.18	EDGE OF PAVEMENT
9	1704279.54	1684844.98	EDGE OF PAVEMENT
10	1704279.55	1684855.75	EDGE OF PAVEMENT
11	1704308.84	1684867.08	EDGE OF PAVEMENT
12	1704390.68	1684835.15	EDGE OF PAVEMENT
13	1704390.43	1684758.07	EDGE OF PAVEMENT
14	1704340.95	1684716.30	EDGE OF PAVEMENT
15	1704375.31	1684716.29	EDGE OF PAVEMENT
16	1704376.98	1684801.71	PROPOSED INLET
17	1704365.49	1684730.82	SWS CLEANOUT
18	1704365.49	1684755.90	SWS CLEANOUT
19	1704365.49	1684781.90	SWS CLEANOUT
20	1704365.49	1684807.90	SWS CLEANOUT
32	1704290.20	1684855.86	EDGE OF PAVEMENT

LEGEND

- PROPOSED SANITARY SEWER
- EXISTING STORM DRAIN PIPE
- PROPOSED STORM DRAIN PIPE
- PROPOSED RAINLEADER (RL)
- PROPOSED WATER (W)
- EXISTING FENCE (x x)
- PROPOSED FENCE
- PROPOSED PAVEMENT
- EXISTING BUILDING
- PROPOSED BUILDING EXPANSION

N

SCALE: 1"=5'
0 5 10

TYPICAL PAVING SECTION

SCALE: NTS

MKEC
Wichita, KS • 316.684.9600

PHASE 8 INDOOR FACILITY AND STADIUM IMPROVEMENTS

STRYKER SPORTS

WICHITA, KANSAS

©2021
MKEC Engineering
All Rights Reserved
www.mkec.com
These drawings and their contents, including, but not limited to, all concepts, designs, & ideas are the exclusive property of MKEC Engineering (MKEC), and may not be used or reproduced in any way without the express consent of MKEC.

STADIUM PAVING PLAN

PROJECT NO.	1701010567
DATE	NOV. 2021
SCALE	1" = 5'

DESIGNED	DRAWN	CHECKED
DFL	JWC	MAB

NO.	REVISION	DATE
0	ISSUED FOR CONSTRUCTION	11-24-21

SHEET NO.

FC3.0

J:\PROJECTS\2017\1701010567_COW_STRYKER_170567 CAD\SHTS\00 CIVIL\SWS\PPD\170567-00-0000-PPD.DWG