PLOTTED: Wednesday, November 24, 2021 @ 11:57AM

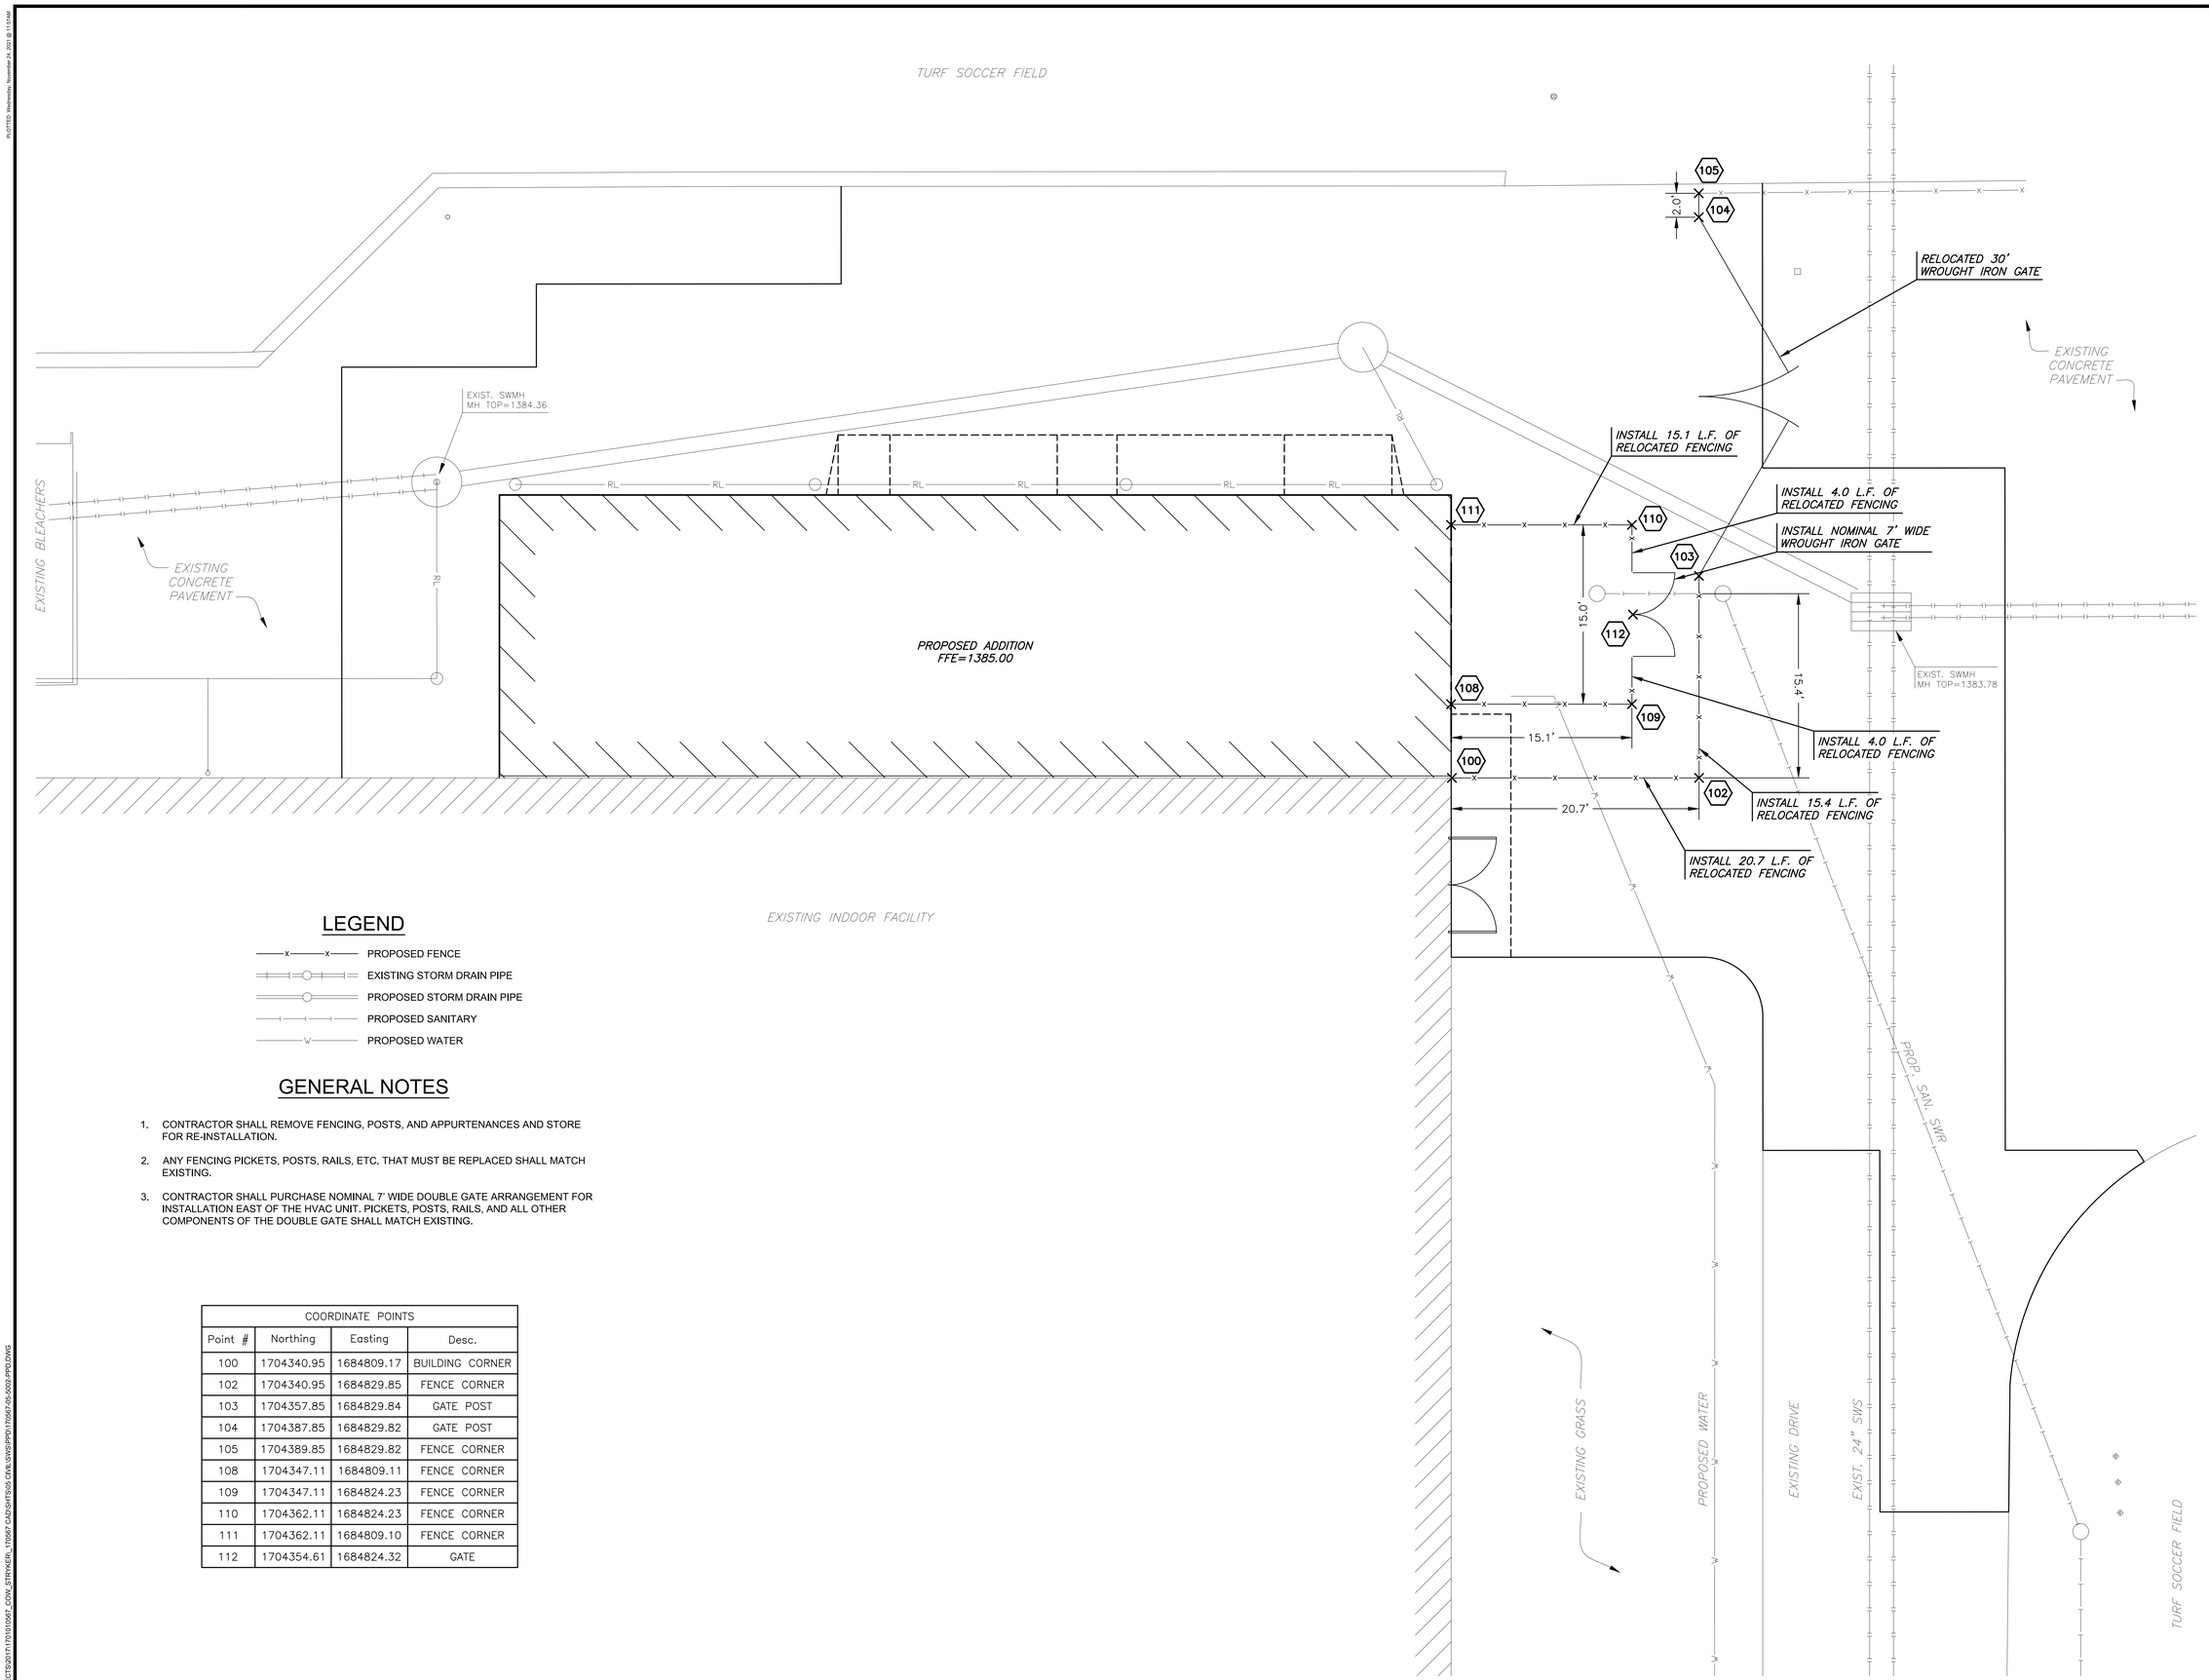

LEGEND

- PROPOSED FENCE
- EXISTING STORM DRAIN PIPE
- PROPOSED STORM DRAIN PIPE
- PROPOSED SANITARY
- PROPOSED WATER

GENERAL NOTES

1. CONTRACTOR SHALL REMOVE FENCING, POSTS, AND APPURTENANCES AND STORE FOR RE-INSTALLATION.
2. ANY FENCING PICKETS, POSTS, RAILS, ETC. THAT MUST BE REPLACED SHALL MATCH EXISTING.
3. CONTRACTOR SHALL PURCHASE NOMINAL 7' WIDE DOUBLE GATE ARRANGEMENT FOR INSTALLATION EAST OF THE HVAC UNIT. PICKETS, POSTS, RAILS, AND ALL OTHER COMPONENTS OF THE DOUBLE GATE SHALL MATCH EXISTING.

COORDINATE POINTS			
Point #	Northing	Easting	Desc.
100	1704340.95	1684809.17	BUILDING CORNER
102	1704340.95	1684829.85	FENCE CORNER
103	1704357.85	1684829.84	GATE POST
104	1704387.85	1684829.82	GATE POST
105	1704389.85	1684829.82	FENCE CORNER
108	1704347.11	1684809.11	FENCE CORNER
109	1704347.11	1684824.23	FENCE CORNER
110	1704362.11	1684824.23	FENCE CORNER
111	1704362.11	1684809.10	FENCE CORNER
112	1704354.61	1684824.32	GATE

J:\PROJECTS\2017\1701010567_CONV_STRYKER_1701567 CAD\SHTS\05-CIVIL\SWS\PPDU1701067-05-5002-PPD.DWG

MKEC
Wichita, KS • 316.684.9600

PHASE 8 INDOOR FACILITY AND STADIUM IMPROVEMENTS

STRYKER SPORTS

WICHITA, KANSAS

©2021
MKEC Engineering
All Rights Reserved
www.mkec.com
These drawings and their contents, including, but not limited to, all concepts, designs, & ideas are the exclusive property of MKEC Engineering (MKEC), and may not be used or reproduced in any way without the express consent of MKEC.

STADIUM FENCING PLAN

PROJECT NO.	1701010567
DATE	NOV. 2021
SCALE	1" = 5'

DESIGNED	DRAWN	CHECKED
DFL	JWC	MAB

NO.	REVISION	DATE
0	ISSUED FOR CONSTRUCTION	11-24-21

SHEET NO.

FC4.0