PLOTTED: Thursday, January 20, 2022 @ 06:58PM

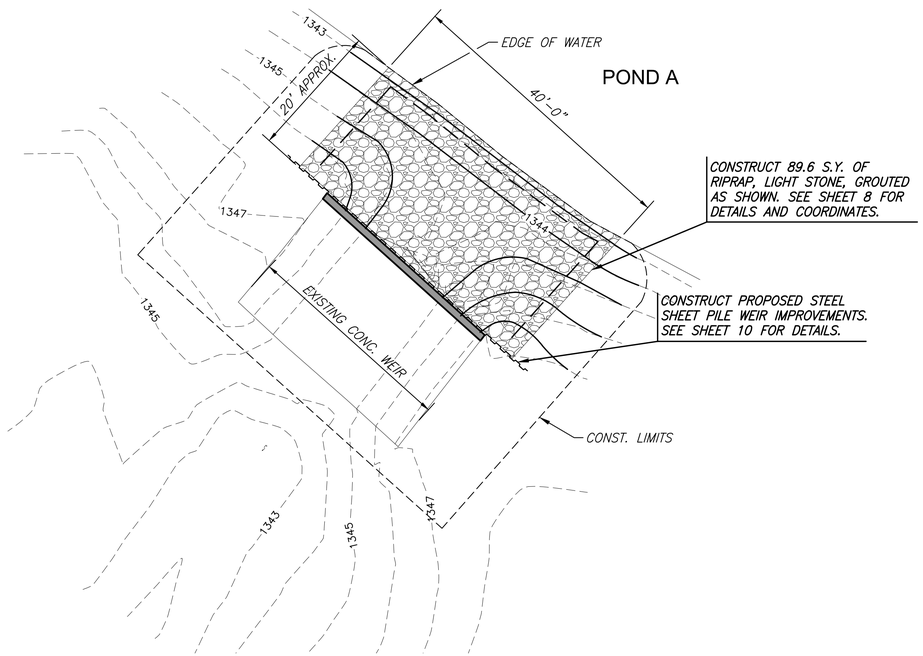

POND A SITE PLAN

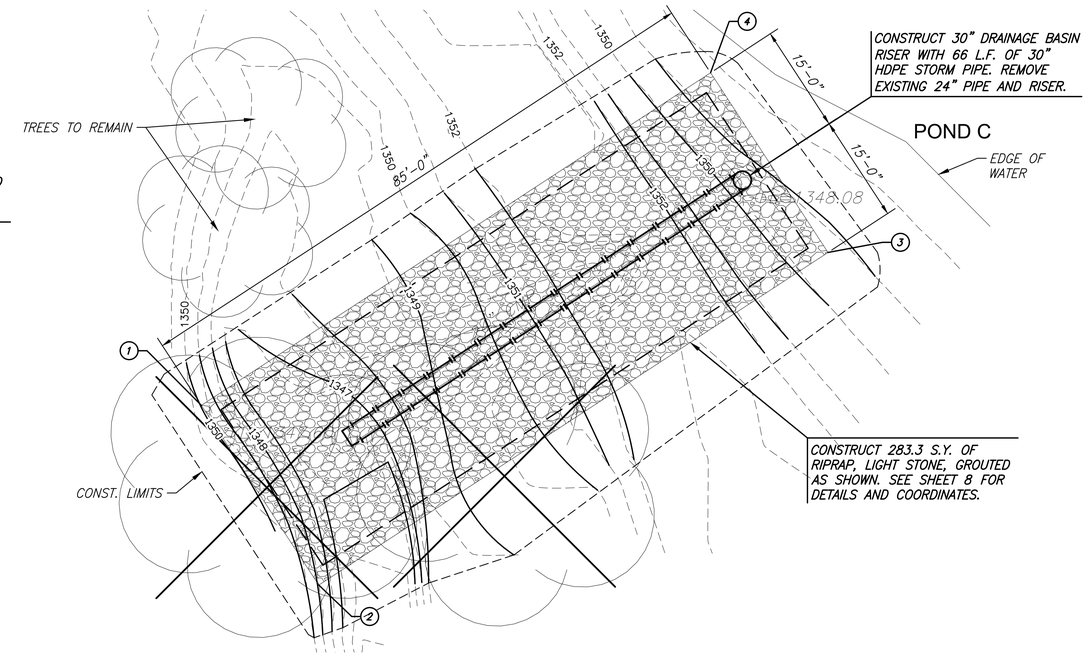

POND C SITE PLAN

N

SCALE: 1"=10'

0 10 20

Note:
A 6" PVC line is located parallel to the existing discharge pipe being replaced. The PVC pipe will conflict with the new pipe and shall be removed and replaced by the contractor. The gate valve on the PVC pipe shall be replaced. The new valve will be supplied by the golf course. The PVC line shall be installed at original grades. Work shall be subsidiary to "Pipe, SWS, HDPE 30"".

MKEC
Wichita, KS • 316-684-9600

PLANS FOR

MACDONALD GOLF COURSE DRAINAGE IMPROVEMENTS

WICHITA, KS

©2022
MKEC Engineering
All Rights Reserved
www.mkec.com
These drawings and their contents, including, but not limited to, all concepts, designs, & ideas are the exclusive property of MKEC Engineering (MKEC), and may not be used or reproduced in any way without the express consent of MKEC.

POND A, POND C SITE PLAN

PROJECT NO.	
DATE	01/20/2022
SCALE	1"=10'

DESIGNED	DRAWN	CHECKED
JRA	RAM	JRA

NO.	REVISION	DATE

SHEET NO.

4 OF 24

J:\PROJECTS\2019\190104\83_COW_MACDONALD GOLF COURSE_190483 CAD\SHTS\05 CIVIL\SITE\190483-05-0011.DWG