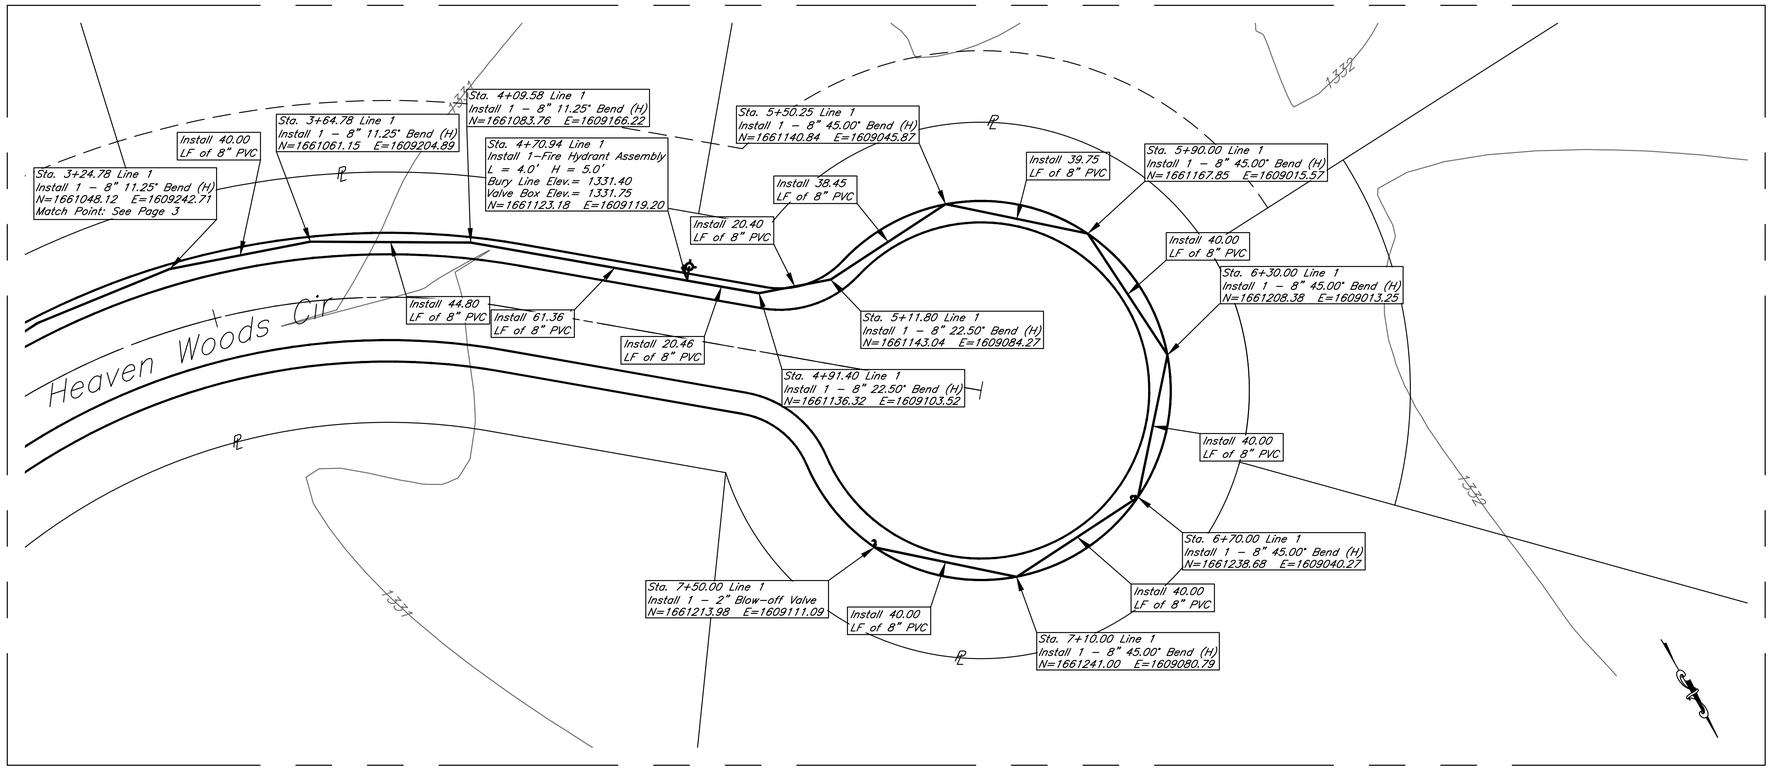

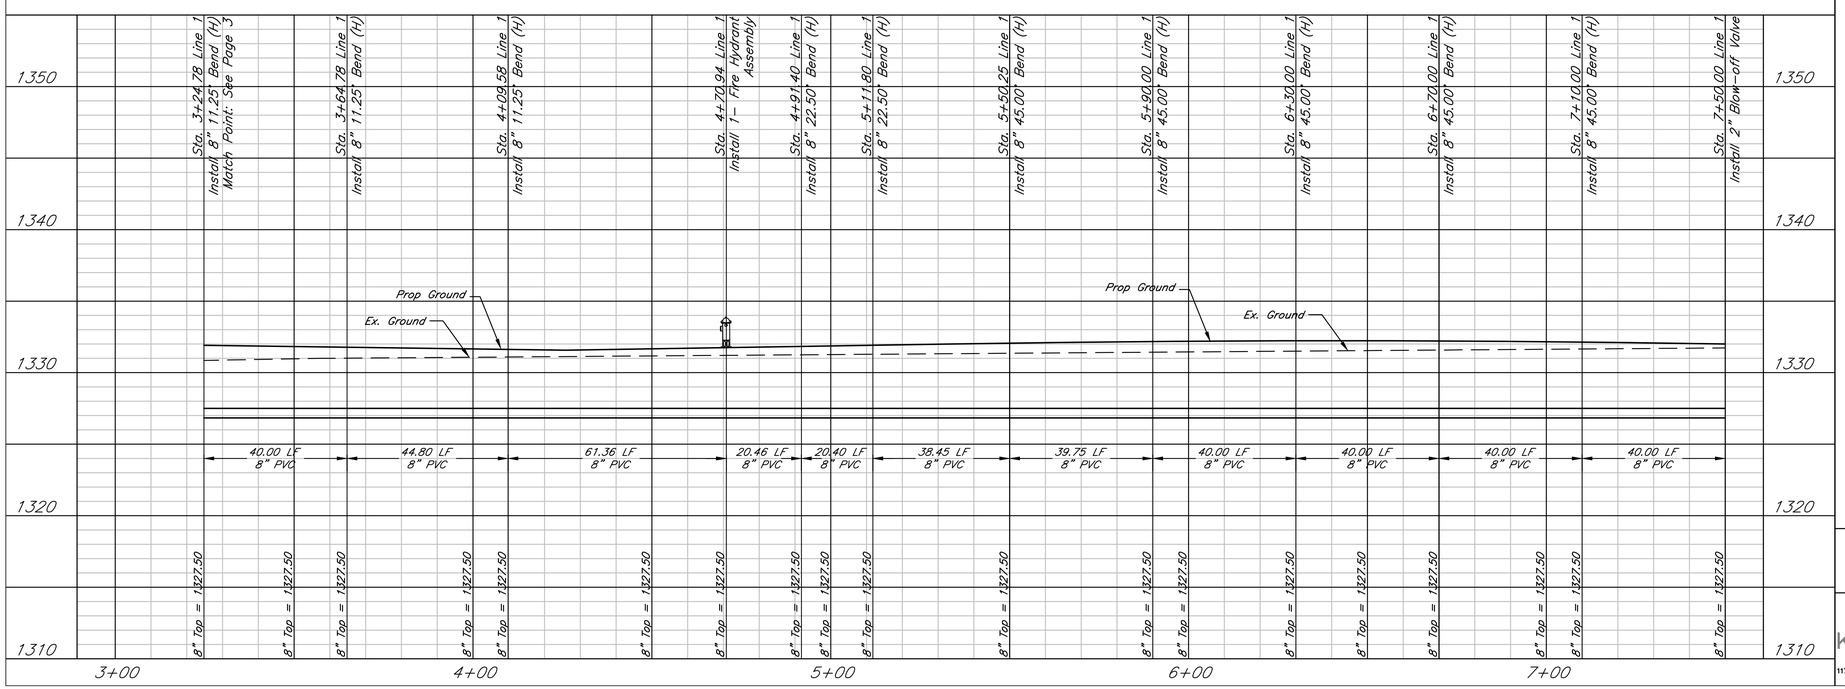

VERTICAL SCALE
(IN FEET)
1 inch = 5 ft.

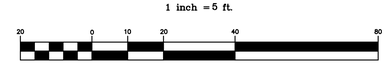

HORIZONTAL SCALE
(IN FEET)
1 inch = 20 ft.

Cherese Woods Phase 2

Plan and Profile Water-Line 1

Wichita, Kansas

KEMILLER ENGINEERING PA
117 E. Lewis, Wichita, KS 67202 (316)264-0242

PROJECT NUMBER			
KEM NO. 16175	FILE	DATE 01/2022	SHEET 4
DESIGN ME	DRAWN ME	REVISED	