SCALE: 1" = 10'
0 10

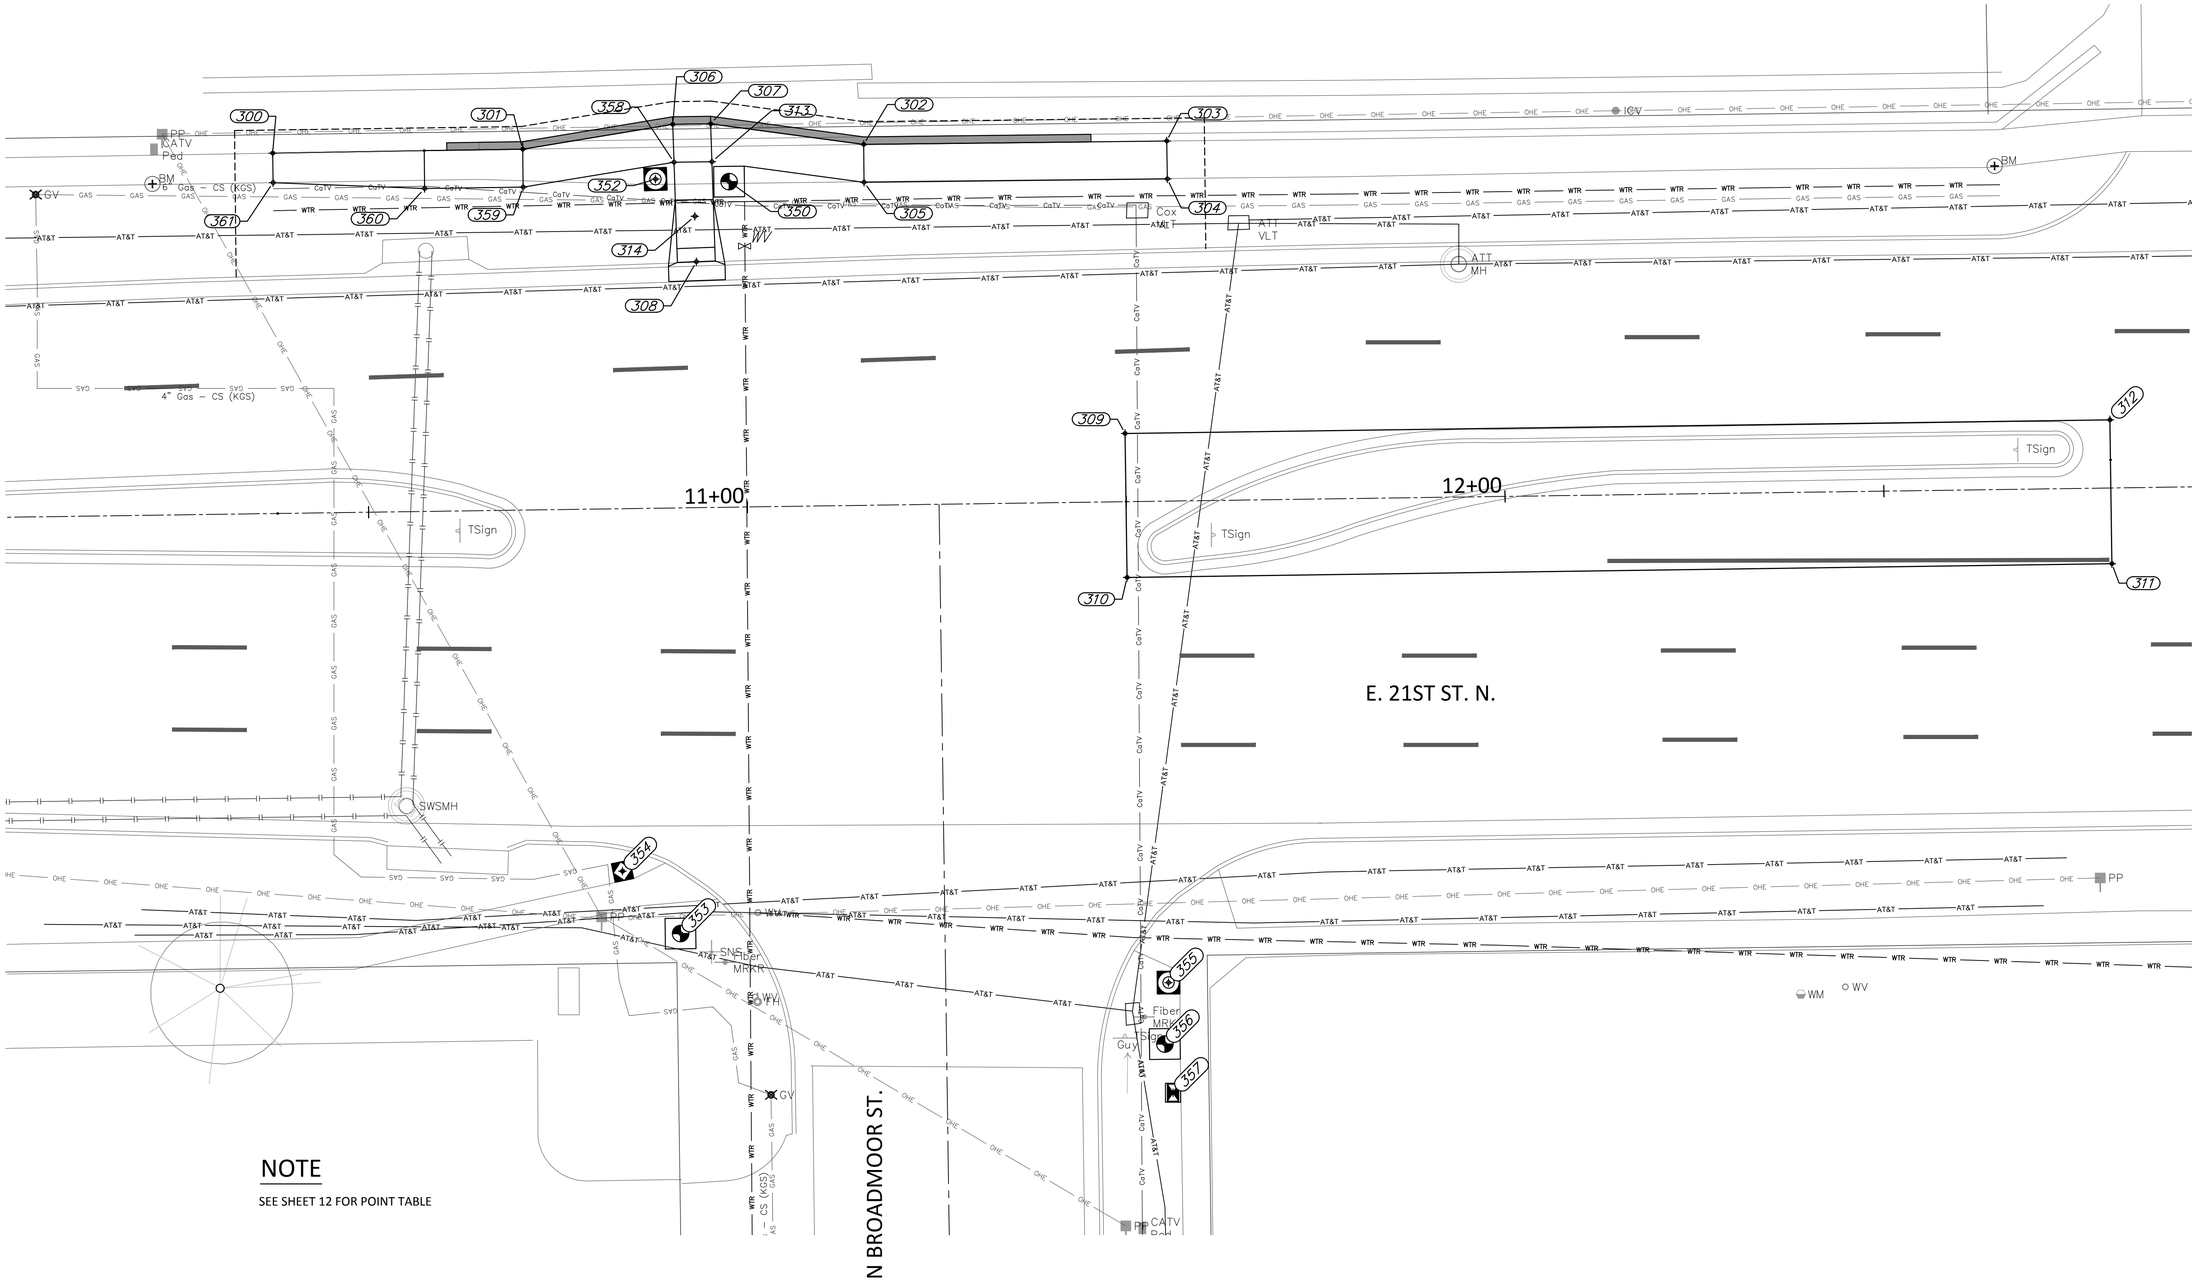

NOTE

SEE SHEET 12 FOR POINT TABLE

BAUGHMAN COMPANY
315 Ellis St. Wichita, KS 67211 316-262-7271
BaughmanCo.com

21ST STREET & BROADMOOR INTERSECTION

21ST STREET & BROADMOOR COORDINATE SHEET

PAVING & SIGNAL IMPROVEMENTS

PROJECT NUMBER:	####
INTERNAL NUMBER:	20-02-E500
DESIGN:	ENG
DRAWN:	JSB
DATE:	Mar, 2022
SHEET	11
OF	30

File: G:\PROJECTS\1357 & BROADMOOR SIGNAL\CAD DRAWINGS\MAS.DWG