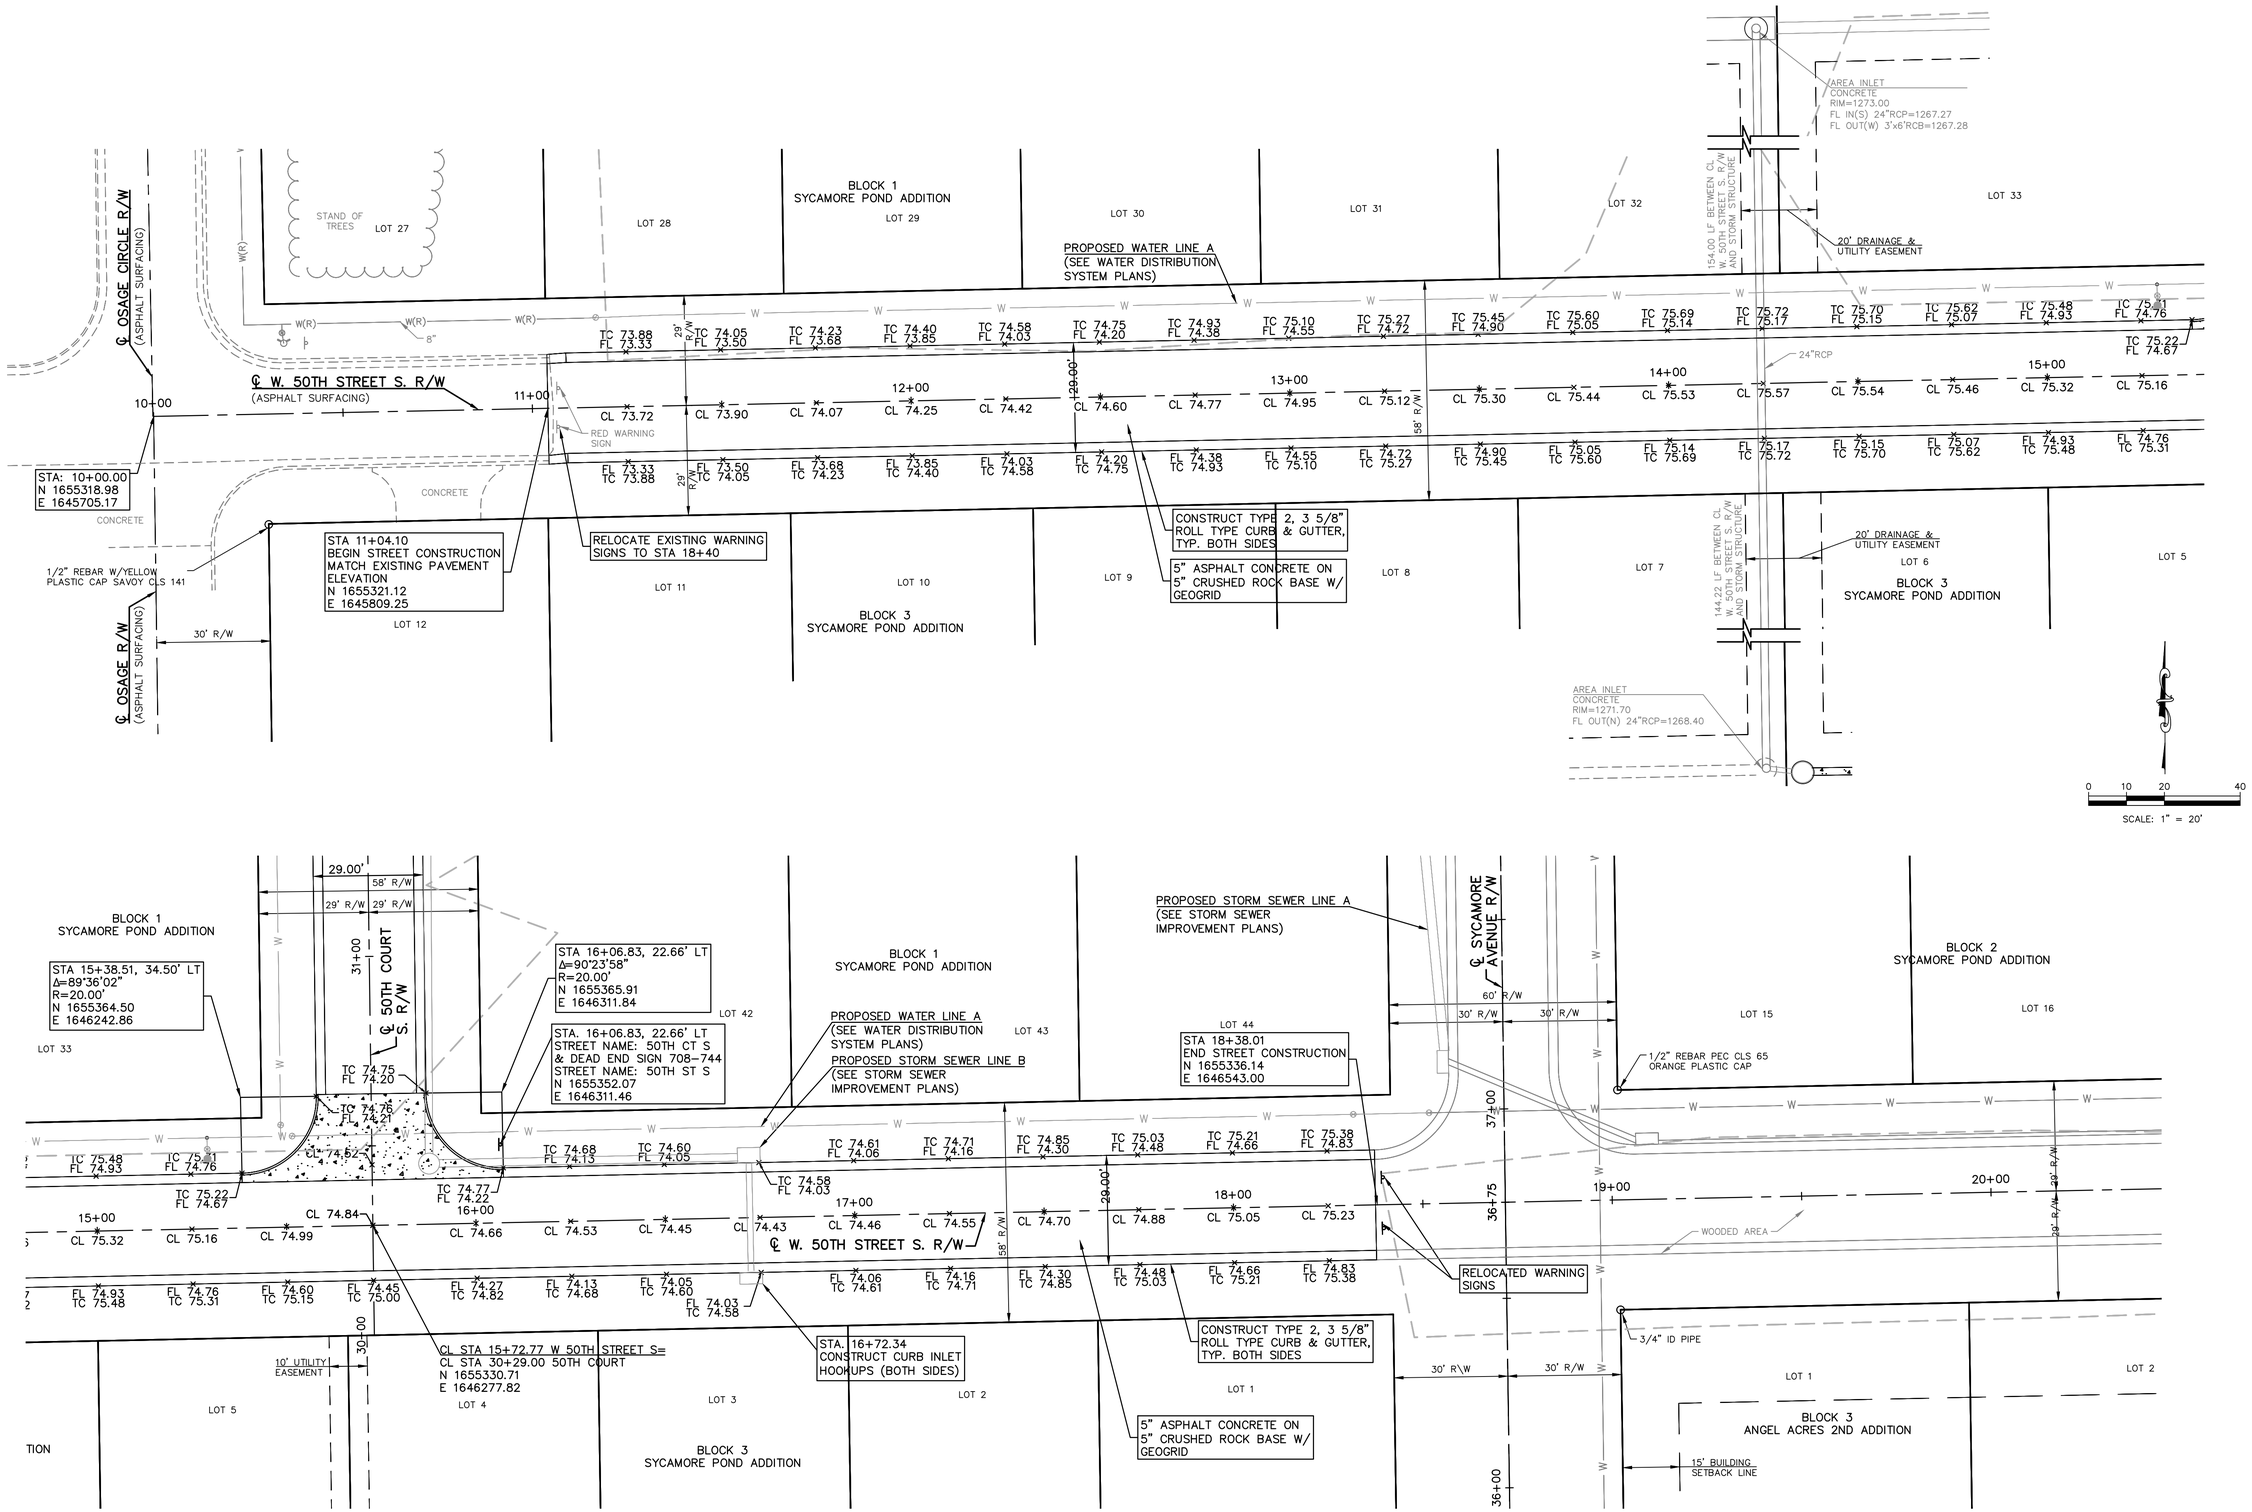

REV	DATE	DESCRIPTION	DSN	DWN	CHK
2	6-1-22	REVISED PER CITY AND CLIENT COMMENT	KM	JT	KS
1	5-25-22	REVISED PER CITY COMMENT	SRB	JT	KS
0	4-15-22	INITIAL ISSUE	SRB	JT	KS

EKATERINA MIKHAYLICHENKO LICENSED 28404 6/1/2022 KANSAS PROFESSIONAL ENGINEER

EKATERINA MIKHAYLICHENKO
ENGINEER
KS # 28404

KAW VALLEY ENGINEERING
200 N. EMPORIA, SUITE 100
WICHITA, KANSAS 67202
PH. (316) 440-4304 | FAX (316) 440-4309
wh@kveng.com | www.kveng.com
KAW VALLEY ENGINEERING, INC., IS AUTHORIZED TO OFFER ENGINEERING SERVICES BY KANSAS STATE CERTIFICATE OF AUTHORIZATION # E-1113.
EXPIRES 12/31/22

SYCAMORE POND ADDITION
W 50TH STREET S & S OSAGE CIRCLE
WICHITA, KANSAS

PHASE II - PAVEMENT IMPROVEMENT PLANS
W. 50TH STREET S.- PLAN & PROFILE

PROJ. NO.	G19_1259-1
DESIGNER	TRA
DRAWN BY	JT
CFN	1259-1P_STPP
SHEET	12
REV	2

THIS DRAWING SHALL NOT BE UTILIZED BY ANY PERSON, FIRM, OR CORPORATION IN WHOLE OR IN PART WITHOUT THE SPECIFIC PERMISSION OF KAW VALLEY ENGINEERING, INC.