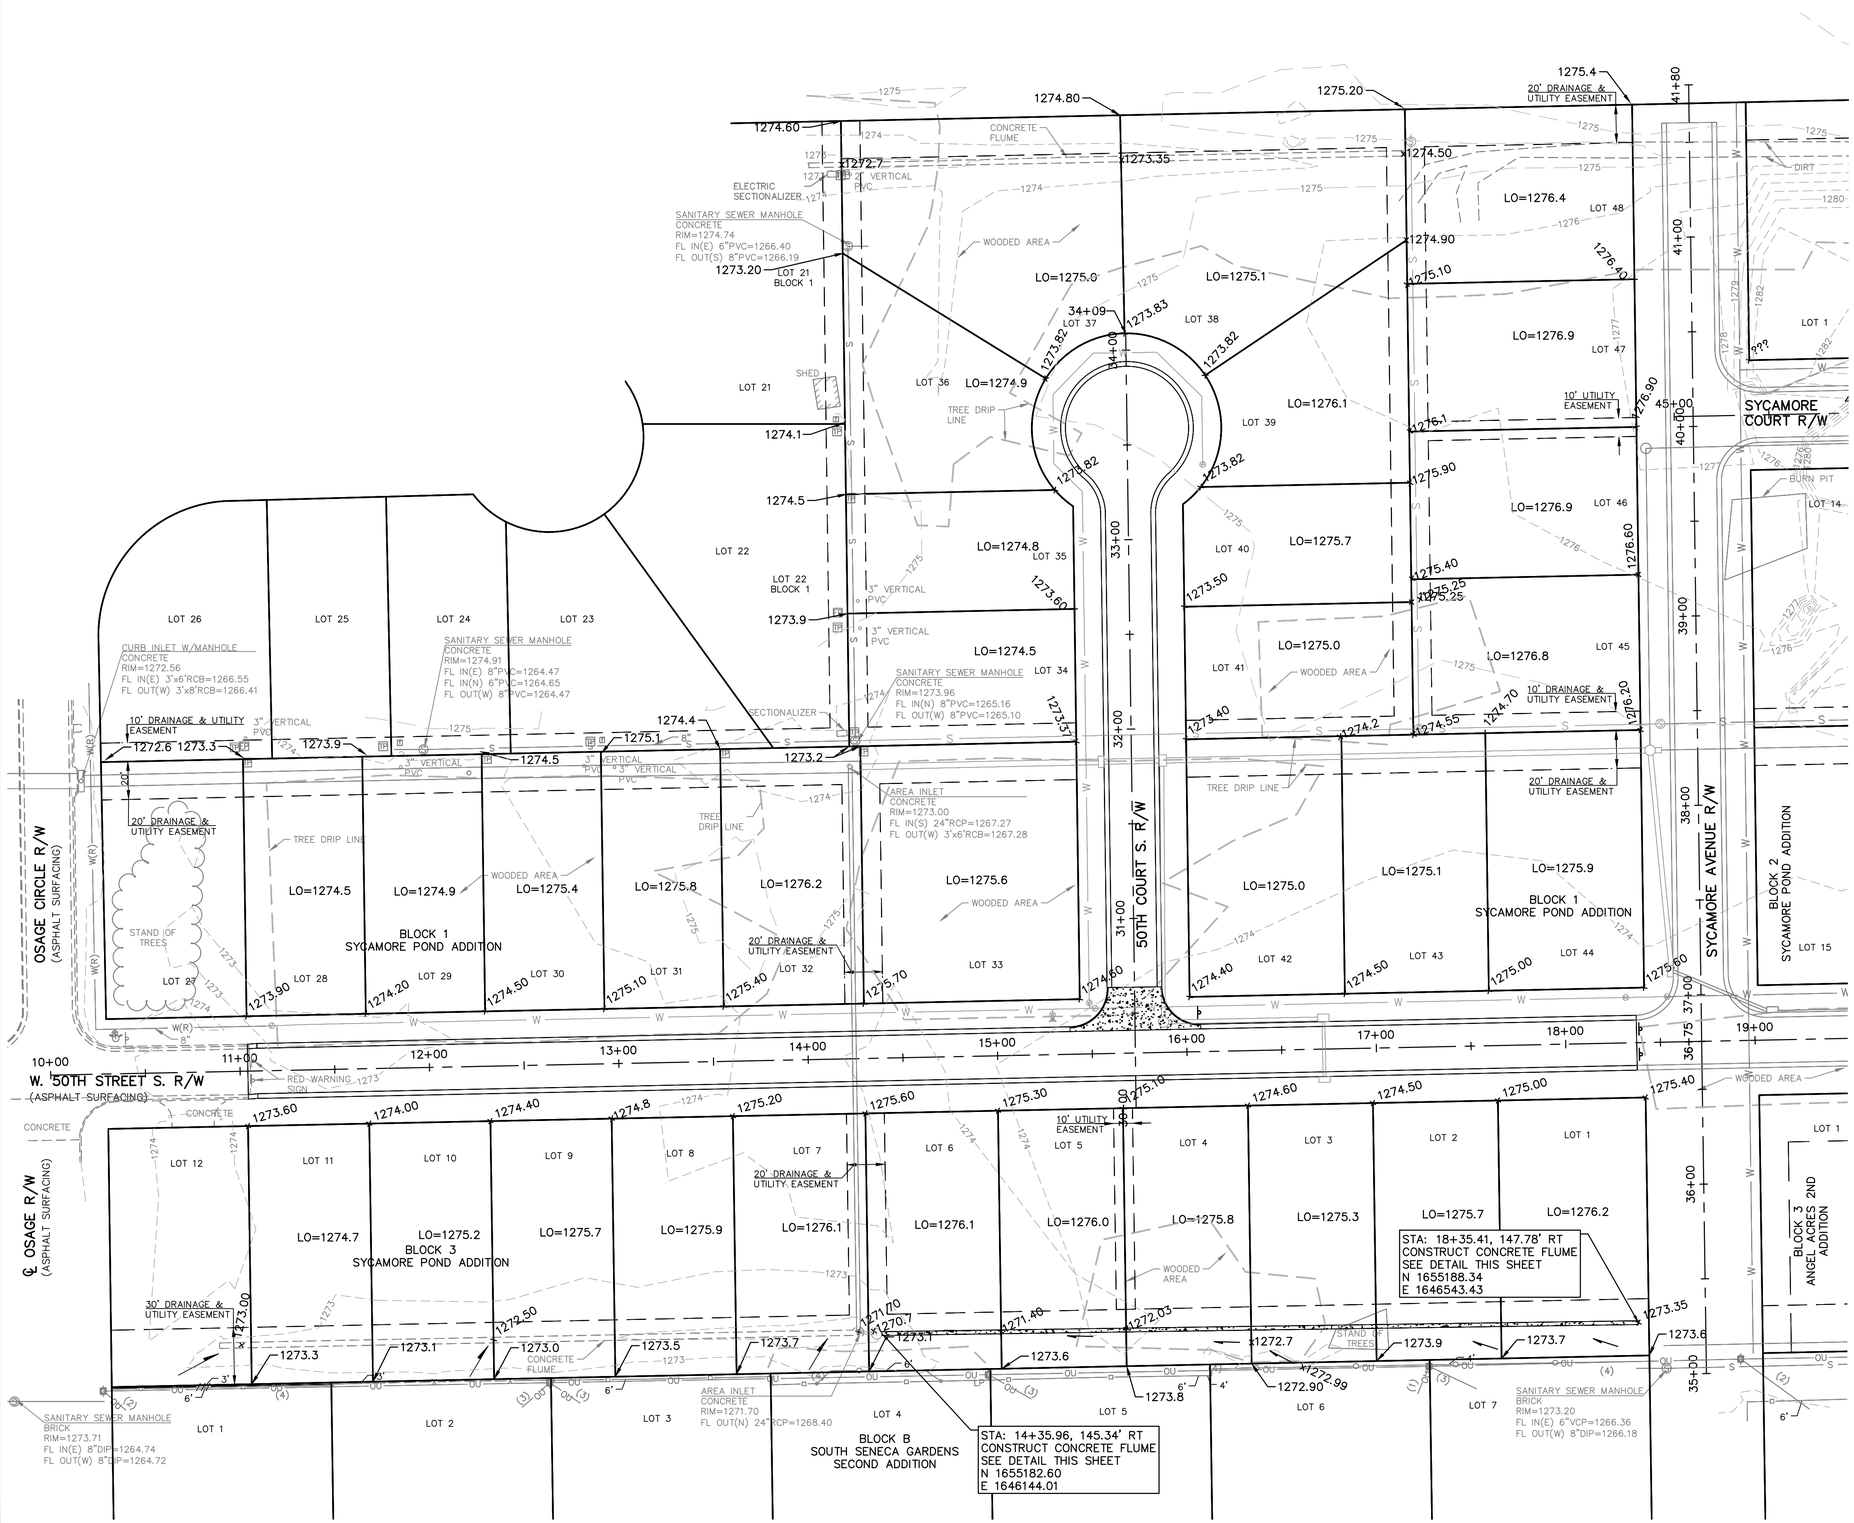

EXTENSIVE REVISIONS (2)

REV	DATE	DESCRIPTION	DSN	DWN	CHK
2	6-1-22	REVISED PER CITY AND CLIENT COMMENT	KM	JT	KS
1	5-25-22	REVISED PER CITY COMMENT	SRB	JT	KS
0	4-15-22	INITIAL ISSUE	SRB	JT	KS

EKATERINA MIKHAYLICHENKO
LICENSED
28404
6/1/2022
KANSAS
PROFESSIONAL ENGINEER

EKATERINA MIKHAYLICHENKO
ENGINEER
KS # 28404

KAW VALLEY ENGINEERING
200 N. EMPORIA, SUITE 100
WICHITA, KANSAS 67202-4309
PH. (316) 440-4304 | FAX (316) 440-4309
wh@kveng.com | www.kveng.com

KAW VALLEY ENGINEERING, INC. IS AUTHORIZED TO OFFER ENGINEERING SERVICES BY KANSAS' STATE CERTIFICATE OF AUTHORIZATION # E-113. EXPIRES 12/31/22

SYCAMORE POND ADDITION
W 50TH STREET S & S OSAGE CIRCLE
WICHITA, KANSAS
PHASE II - PAVEMENT IMPROVEMENT PLANS
4 CORNER GRADING PLAN

PROJ. NO. G19_1259-1
DESIGNER TRA | DRAWN BY JT
CFN 1259-1P_GP
SHEET 14 | REV 2

THIS DRAWING SHALL NOT BE UTILIZED BY ANY PERSON, FIRM, OR CORPORATION IN WHOLE OR IN PART WITHOUT THE SPECIFIC PERMISSION OF KAW VALLEY ENGINEERING, INC.