SCALE 1" = 20'
IRON = •

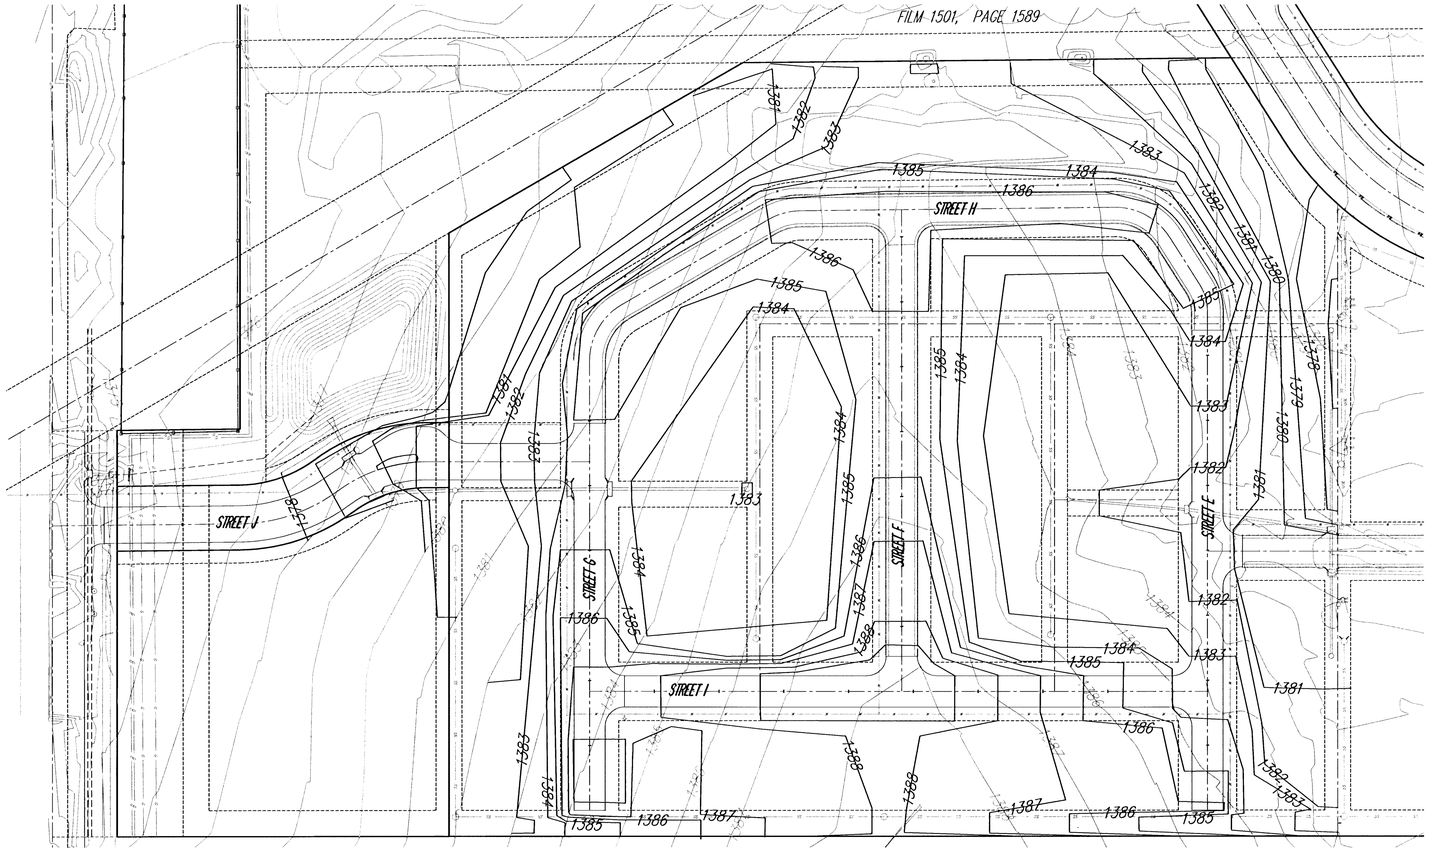

EXCAVATION: 11,300 CUBIC YARDS
(INCLUDES POND EXCAVATION)

ALL DISTURBED AREAS TO BE SEEDED, FERITILIZED AND MULCHED IN ACCORDANCE WITH THE CITY OF WICHITA STANDARD SPECIFICATIONS

MAPLE SHADE ADDITION
SITE GRADING
WICHITA, KANSAS

Ruggles & Bohm, P.A.
Engineering, Surveying, Land Planning
924 North Main
Wichita, Kansas 67203
www.rbkansas.com
(316) 264-8008
(316) 264-4621 fax
E-mail: info@rbkansas.com

DESIGN	KWL
DRAWN	EJG
REVIEW	
UTILITY	
DATE	May 6, 2005
DRAWING FILE	SWD {CONTOURS}
PROJECT NUMBER	-
REF. JOB	24GE
SHEET	2 OF 10