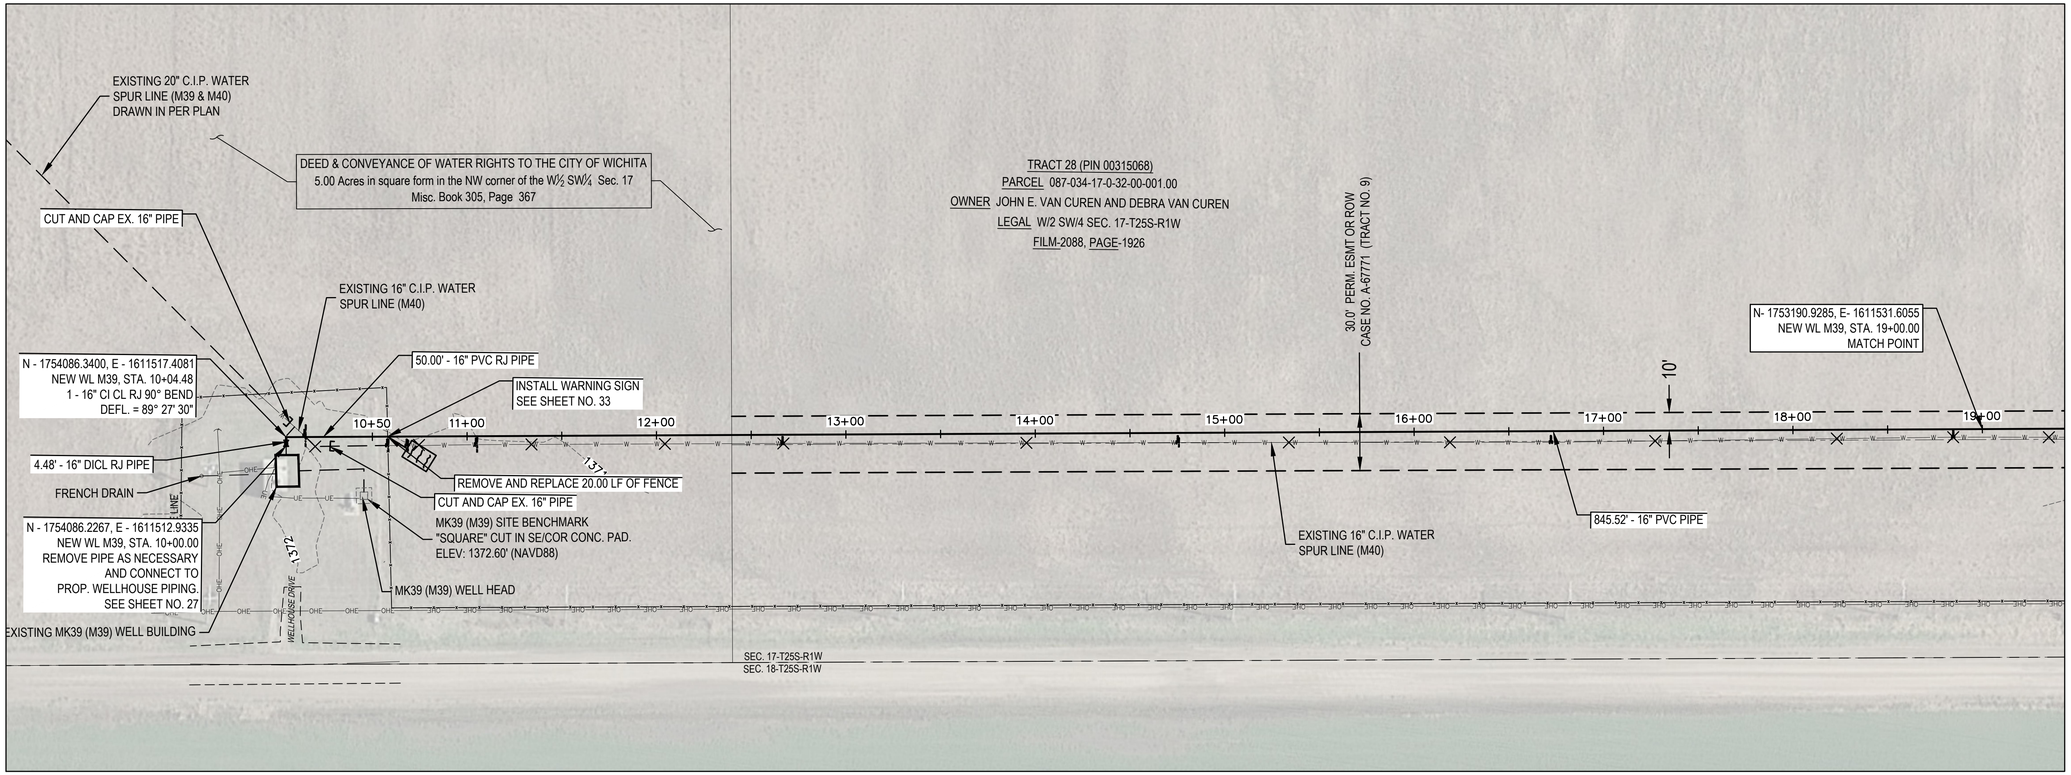

DENOTES PIPE TO BE ABANDONED

M39 & M40 SPUR LINE

SCALE IN FEET: 40 0 40 80

VERT.: 5 0

UNLESS NOTED OTHERWISE, ELEVATIONS SHOWN ARE TOP OF WATER SUPPLY PIPE

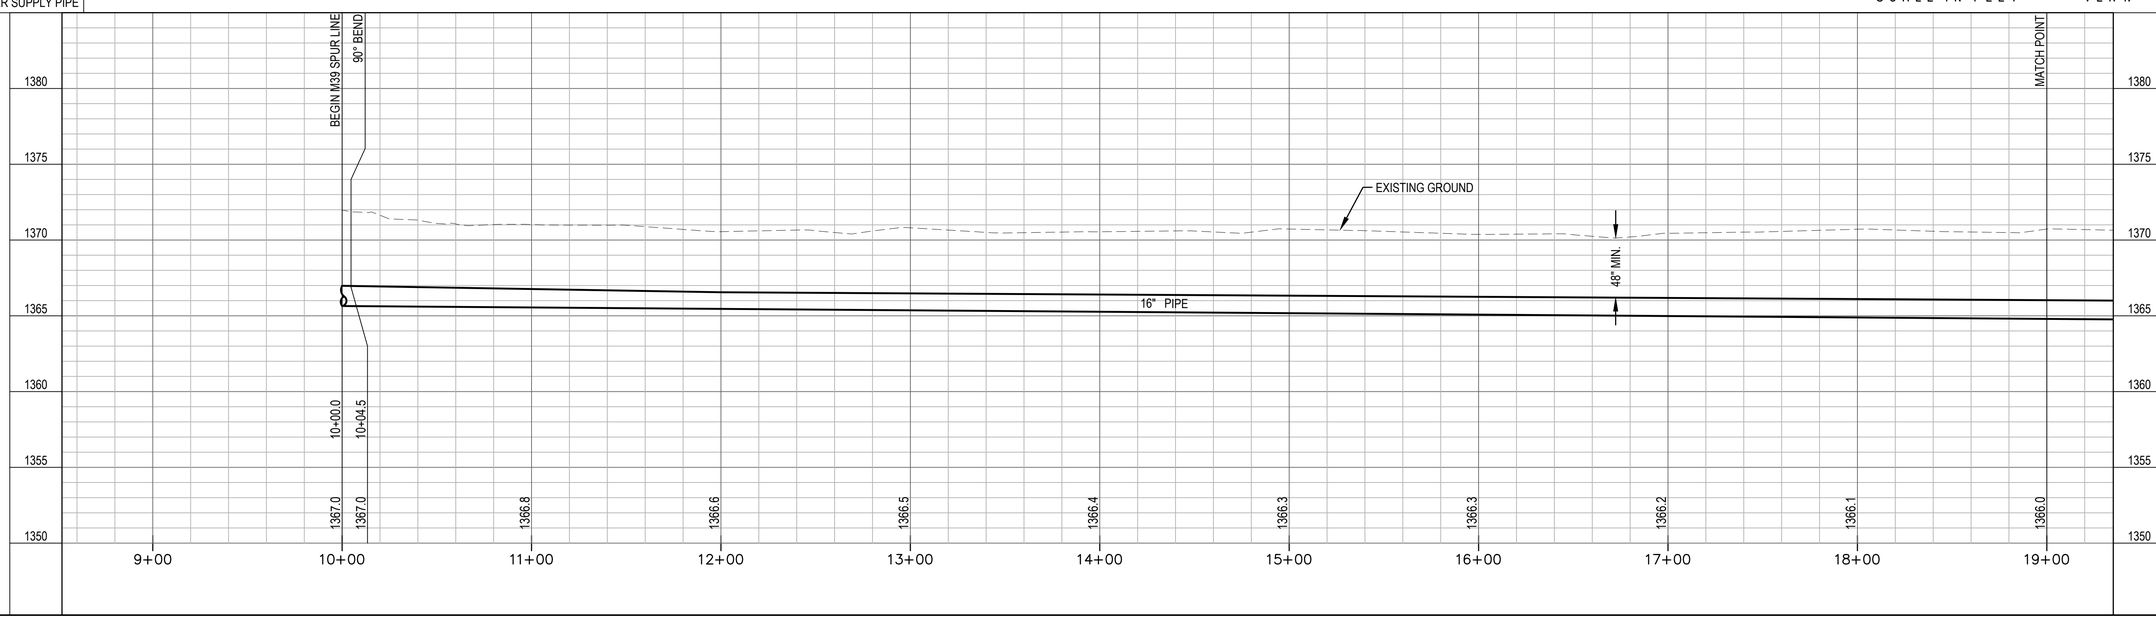

REVISIONS:

Environment & Infrastructure Solutions, Inc.
245 N. WACO AVENUE, SUITE 110
WICHITA, KANSAS 67202
PHONE: 316-448-2711
FAX: 316-448-2711

wood.

M39 & M40 SPURLINE(1)

EQUUS WELLFIELD SPURLINE REPLACEMENT
GARY JANZEN, P.E. - CITY ENGINEER
CITY OF WICHITA

DESIGNED BY: EJB
DRAWN BY: JAN
CHECKED BY: ----
DATE: MAY 24, 2022

ERIC J. BROCK LICENSED FOR 18603 6-24-22 KANSAS PROFESSIONAL ENGINEER

PROJECT NO.
639020

SHEET NO.
13
OF 35

Last Saved by: alex.mckean Plotted By: Mckean, Alex Plot Date/Time: 5/24/2022 1:31 PM
File: L:\827500373 Wichita Spurline\05 CAD\Sheets\Bid Package S\M39.dwg