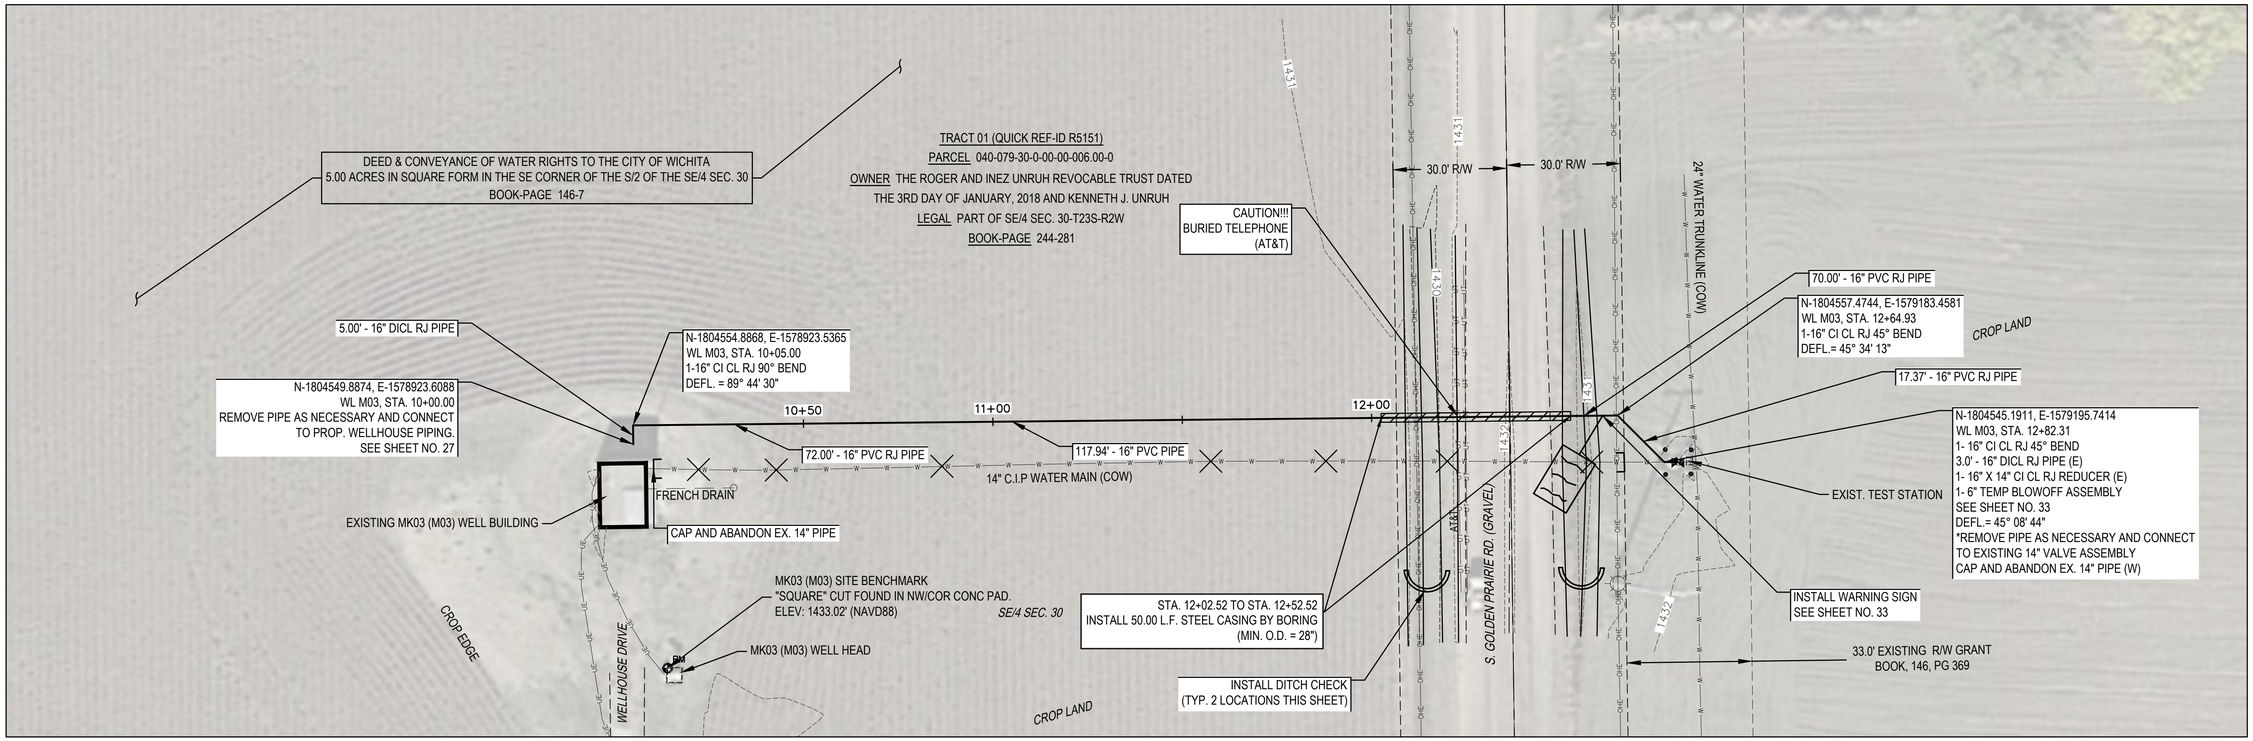

* PRIOR TO BEGINNING CONSTRUCTION, THE CONTRACTOR SHALL EXCAVATE THE EXISTING WATERLINE AT STA. 12+82.31 TO VERIFY PIPE SIZE, TYPE, FITTINGS, & HORIZONTAL & VERTICAL LOCATION. THE CONTRACTOR SHALL REPORT HIS FINDINGS TO THE ENGINEER SO THAT ANY NECESSARY PLAN MODIFICATIONS MAY BE MADE. ANY ADDITIONAL LABOR OR MATERIALS NECESSARY TO COMPLETE THE CONNECTION SHALL BE CONSIDERED SUBSIDIARY TO THE PROJECT.

UNLESS NOTED OTHERWISE, ELEVATIONS SHOWN ARE TOP OF WATER SUPPLY PIPE

DENOTES PIPE TO BE ABANDONED

M03 SPUR LINE (ADD ALTERNATE 1)

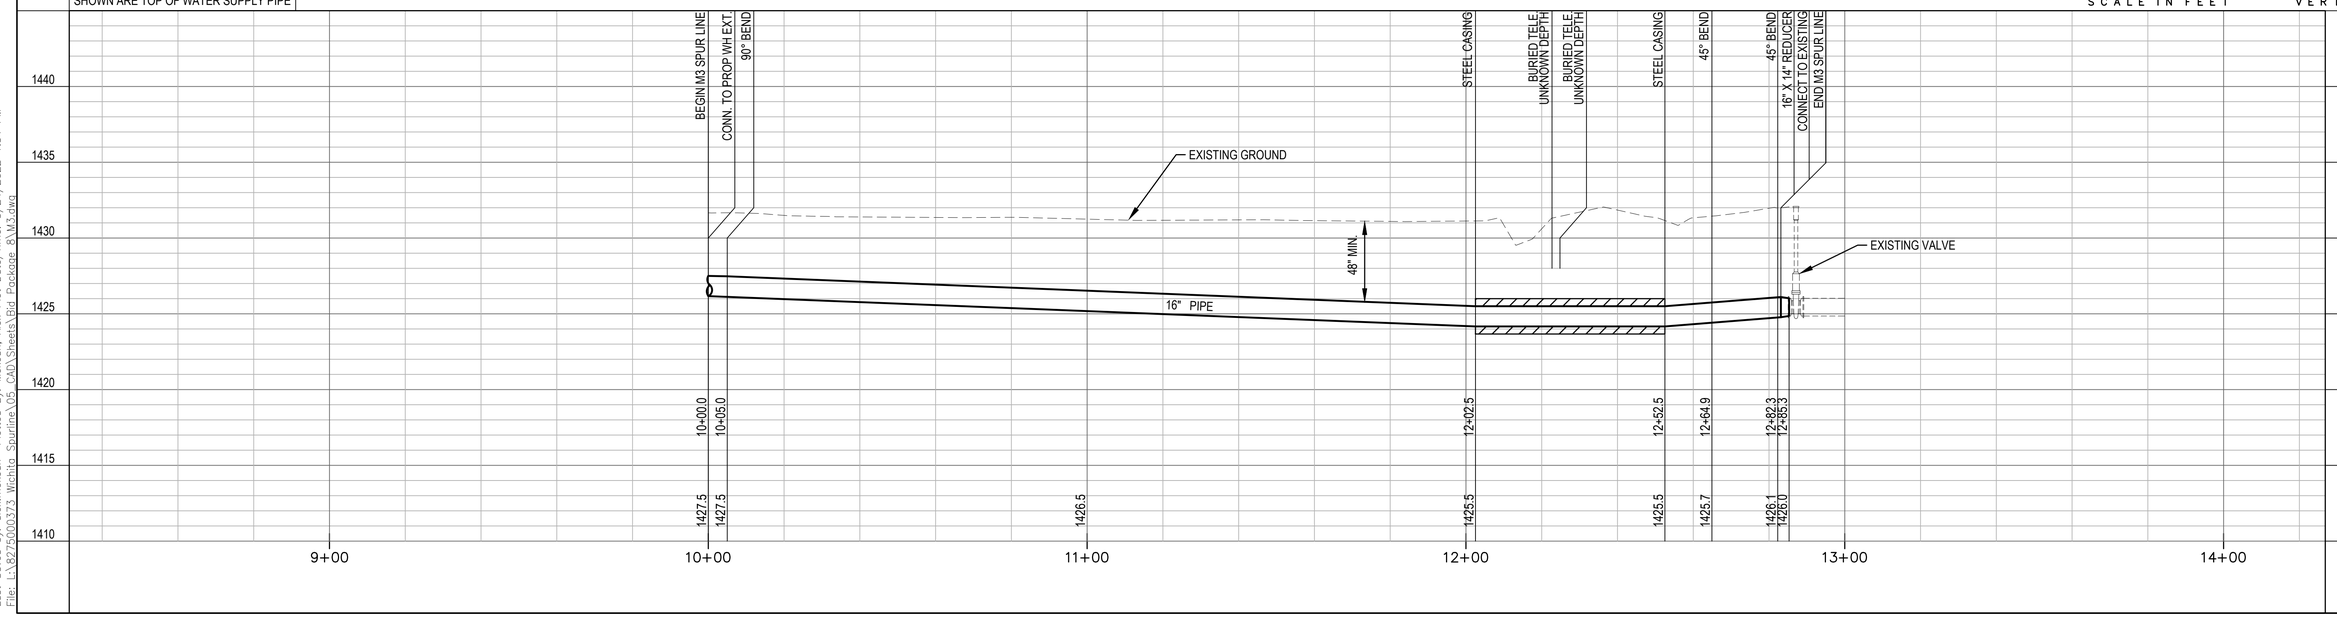

Environment & Infrastructure Solutions, Inc.
245 N. WACO AVENUE, SUITE 110
WICHITA, KANSAS 67202
PHONE: 316-448-2711
FAX: 316-448-2711
wood.

REVISIONS:

M03 SPURLINE (ADD ALT. 1)

EQUUS WELLFIELD SPURLINE REPLACEMENT

GARY JANZEN, P.E. - CITY ENGINEER
CITY OF WICHITA

DESIGNED BY: EJB
DRAWN BY: JAN
CHECKED BY: ----
DATE: MAY 24, 2022

ERIC J. BROCK
LICENSED
18603
5-24-22
KANSAS
PROFESSIONAL ENGINEER

PROJECT NO.
639020

SHEET NO.
16
OF 35

Last Saved by: alex.mckeon Plotted By: Mckeon, Alex Plot Date/Time: 5/24/2022 1:34 PM
File: L:\82750000373 Wichita Spurline\05 CAD\Sheets\Bid Package B\M3.dwg