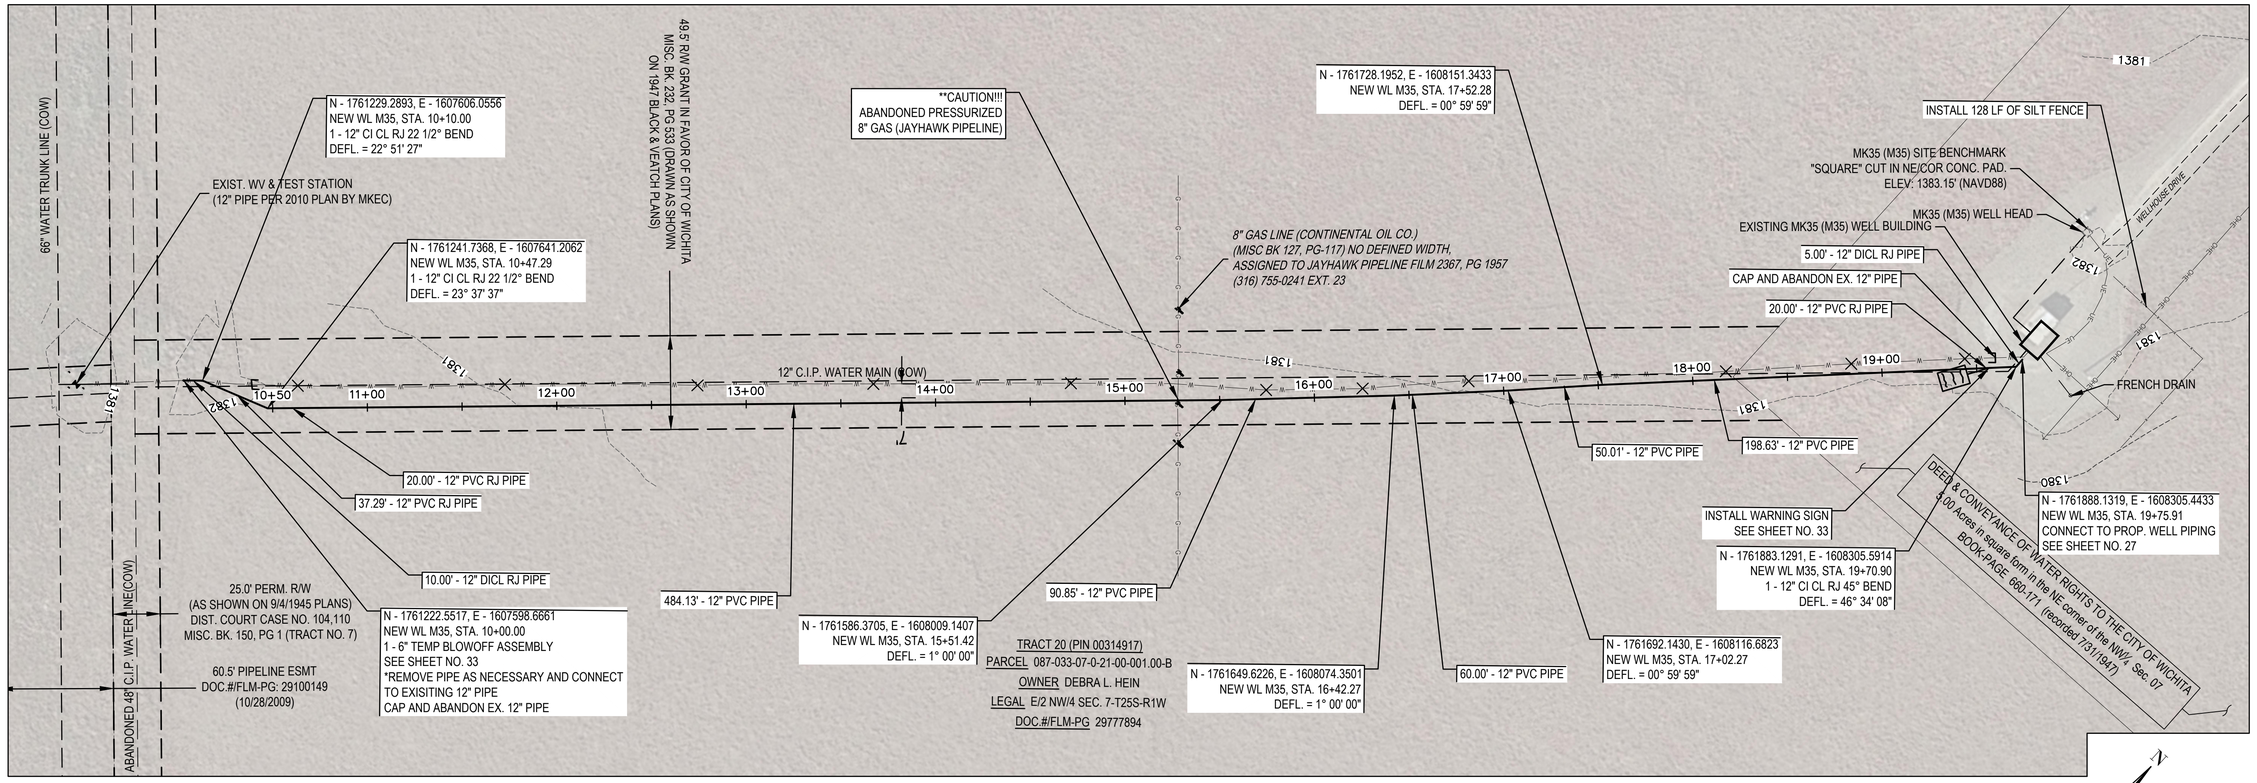

* PRIOR TO BEGINNING CONSTRUCTION, THE CONTRACTOR SHALL EXCAVATE THE EXISTING WATERLINE AT STA. 10+00.00 TO VERIFY PIPE SIZE, TYPE, FITTINGS, & HORIZONTAL & VERTICAL LOCATION. THE CONTRACTOR SHALL REPORT HIS FINDINGS TO THE ENGINEER SO THAT ANY NECESSARY PLAN MODIFICATIONS MAY BE MADE. ANY ADDITIONAL LABOR OR MATERIALS NECESSARY TO COMPLETE THE CONNECTION SHALL BE CONSIDERED SUBSIDIARY TO THE PROJECT.

DENOTES PIPE TO BE ABANDONED

** PRIOR TO BEGINNING CONSTRUCTION, THE CONTRACTOR SHALL EXCAVATE THE EXISTING 8" GAS LINE (ABANDONED) AT STA. 15+25.58 AND REPORT VERTICAL INFORMATION TO THE ENGINEER SO THAT ANY NECESSARY PLAN MODIFICATIONS MAY BE MADE. CONTRACTOR SHALL ALSO COORDINATE WITH JAYHAWK PIPELINE AT (316)-755-0241 EXT. 23 FOR CUTTING AND CAPPING THEIR ABANDONED PIPELINE IF NECESSARY.

M35 SPUR LINE (ADD ALTERNATE 6)

UNLESS NOTED OTHERWISE, ELEVATIONS SHOWN ARE TOP OF WATER SUPPLY PIPE

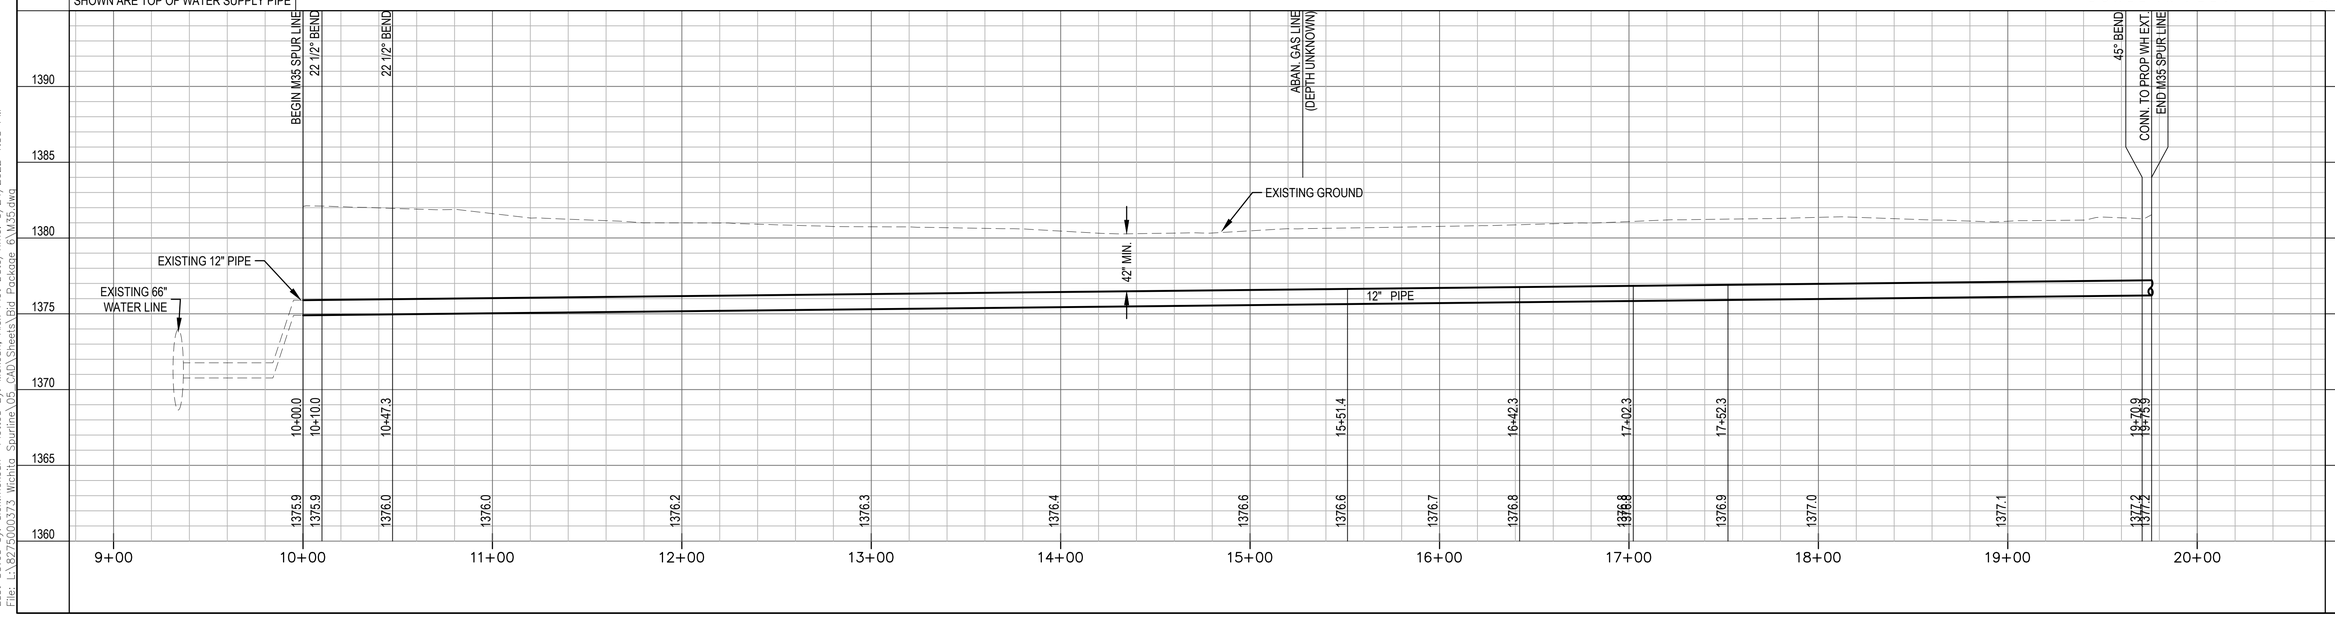

REVISIONS:

Environment & Infrastructure Solutions, Inc.
245 N. WACO AVENUE, SUITE 110
WICHITA, KANSAS 67202
PHONE: 316-448-2711
FAX: 316-448-2711
wood.

M35 SPURLINE (ADD ALT. 6)

EQUUS WELLFIELD SPURLINE REPLACEMENT
GARY JANZEN, P.E. - CITY ENGINEER
CITY OF WICHITA

DESIGNED BY: EJB
DRAWN BY: JAN
CHECKED BY: ----
DATE: MAY 24, 2022

ERIC J. BROCK
LICENSED
18603
5-24-22
KANSAS
PROFESSIONAL ENGINEER

PROJECT NO.
639020

SHEET NO.
21
OF 35

Last Saved by: alex.mckean Plotted By: Mckean, Alex Plot Date/Time: 5/24/2022 1:38 PM
File: L:\6275000373 Wichita Spurline\05 CAD\Sheets\Bid Package 6\M35.dwg