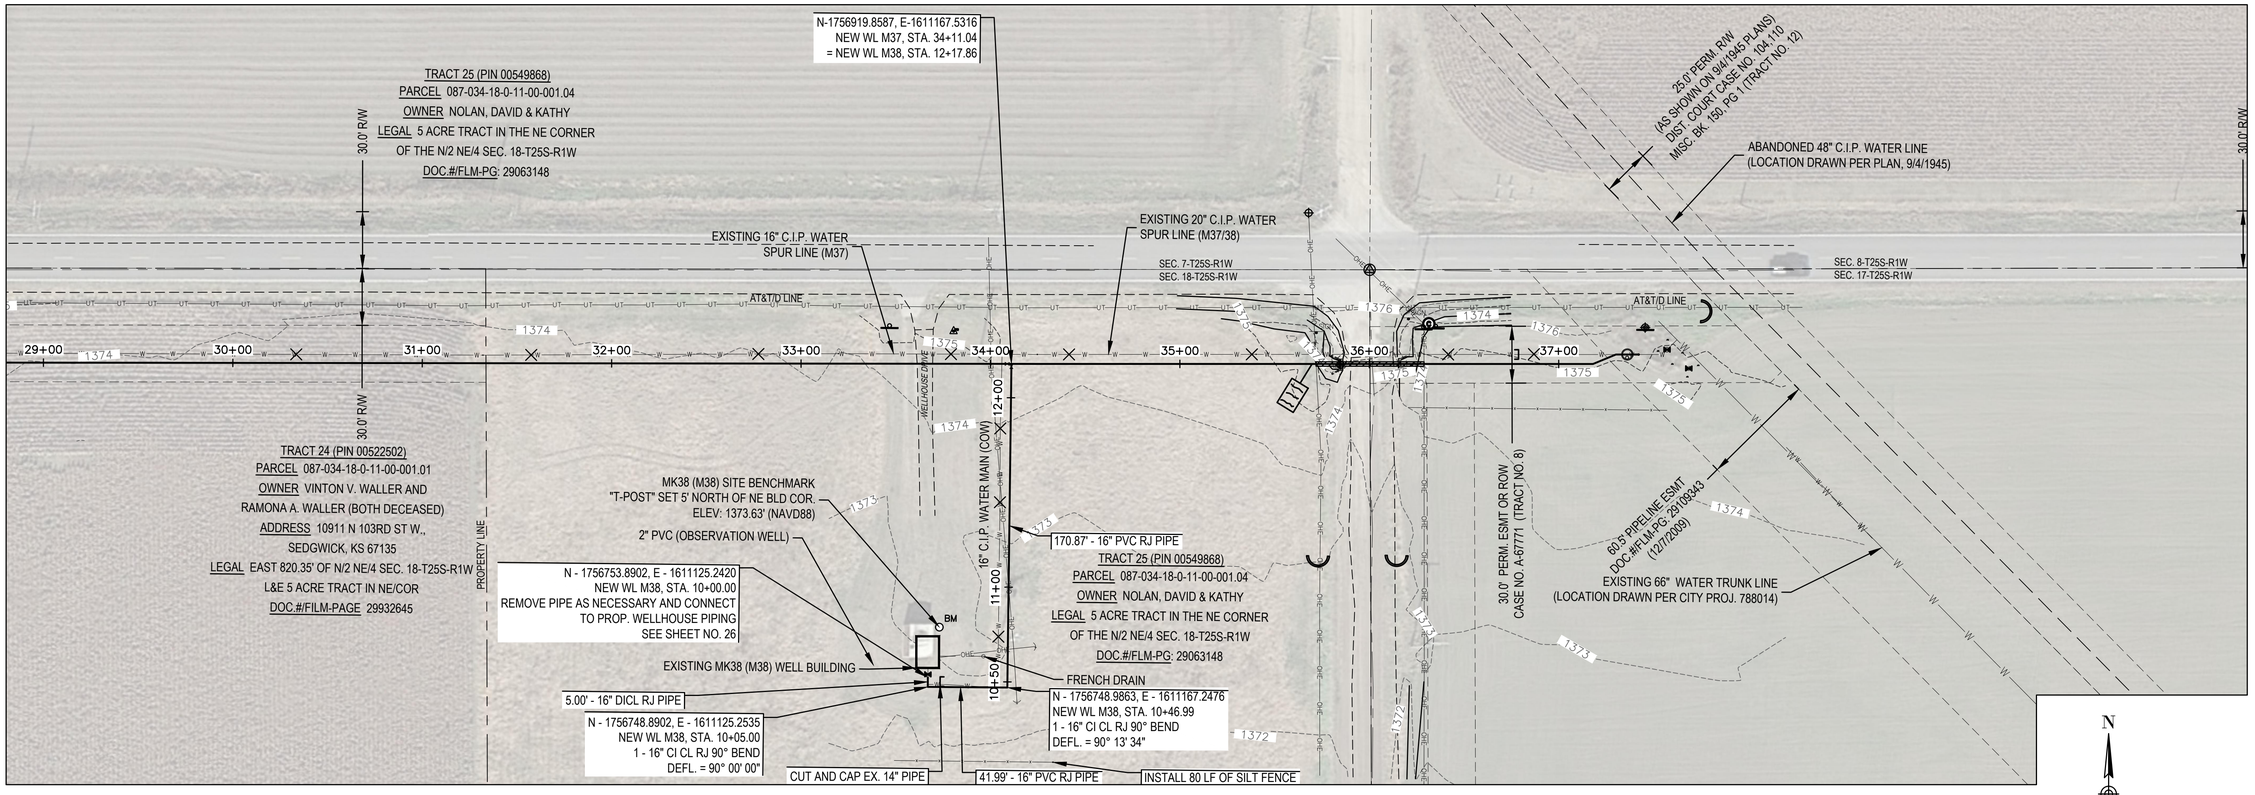

DENOTES PIPE TO BE ABANDONED

M37 & M38 SPUR LINE (ADD ALTERNATE 7)

UNLESS NOTED OTHERWISE, ELEVATIONS SHOWN ARE TOP OF WATER SUPPLY PIPE

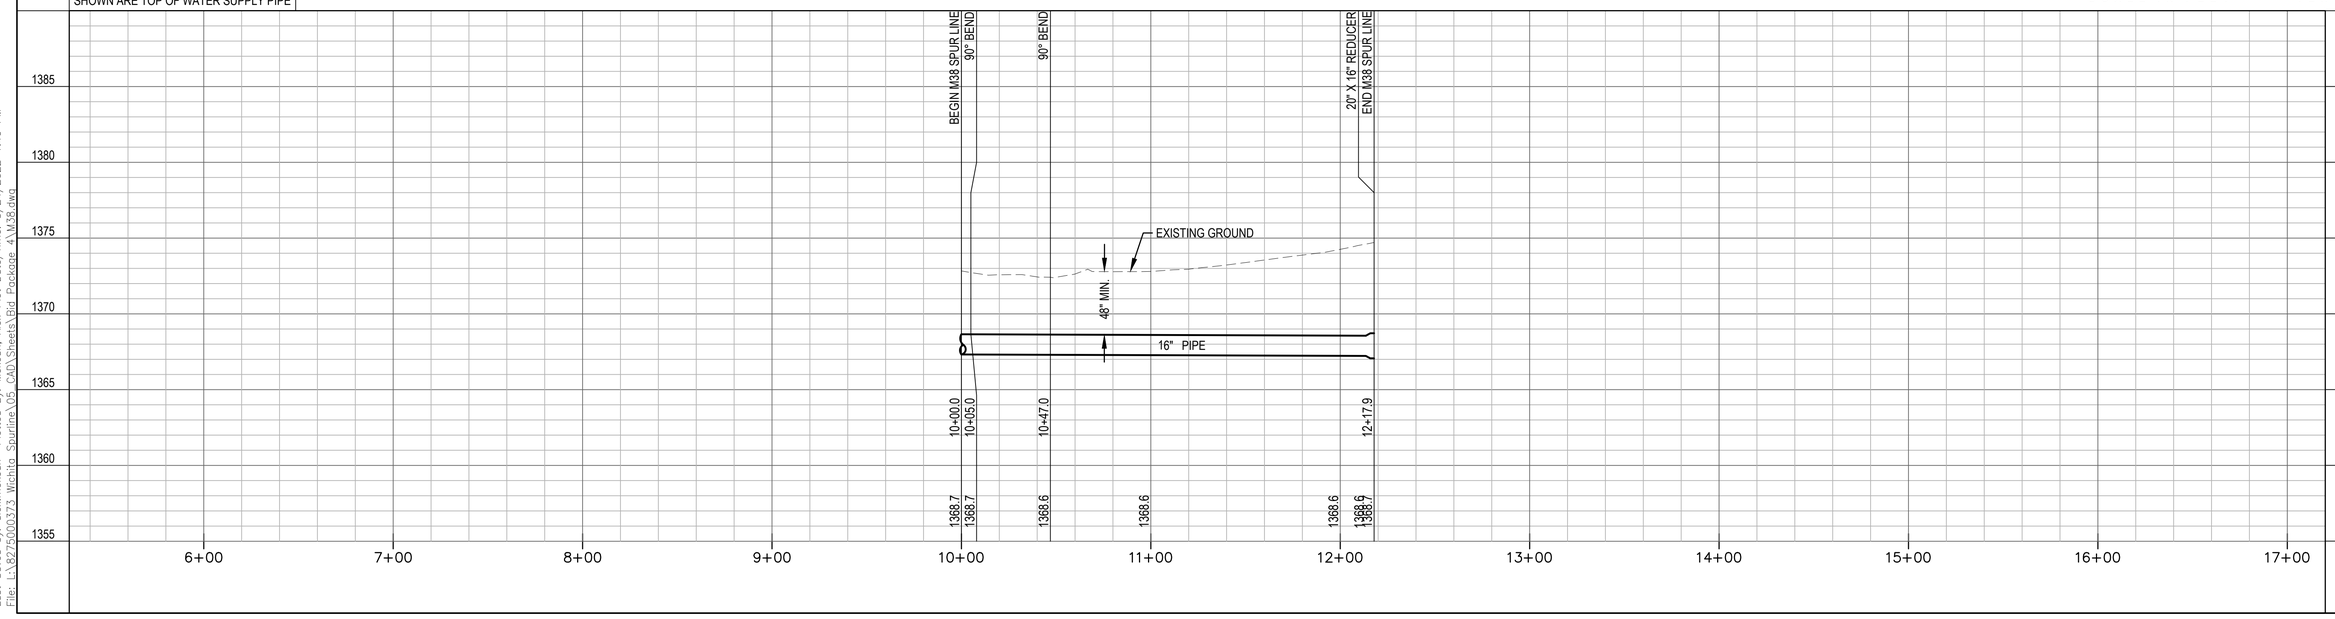

REVISIONS:

Environment & Infrastructure Solutions, Inc.
245 N. WACO AVENUE, SUITE 110
WICHITA, KANSAS 67202
PHONE: 316-448-2711
FAX: 316-448-2711
wood.

M37 & M38 SPURLINE (ADD ALT. 7)(4)

EQUUS WELLFIELD SPURLINE REPLACEMENT
GARY JANZEN, P.E. - CITY ENGINEER
CITY OF WICHITA

DESIGNED BY: EJB
DRAWN BY: JAN
CHECKED BY: ----
DATE: MAY 24, 2022

ERIC J. BROCK LICENSED PROFESSIONAL ENGINEER 18603 5-24-22 KANSAS PROFESSIONAL ENGINEER

PROJECT NO. 639020

SHEET NO. 25 OF 35

Last Saved by: alex.mckean Plotted By: Mckean, Alex Plot Date/Time: 5/24/2022 1:40 PM
File: L:\627500373 Wichita Spurline\05 CAD\Sheets\Bid Package 4\M38.dwg