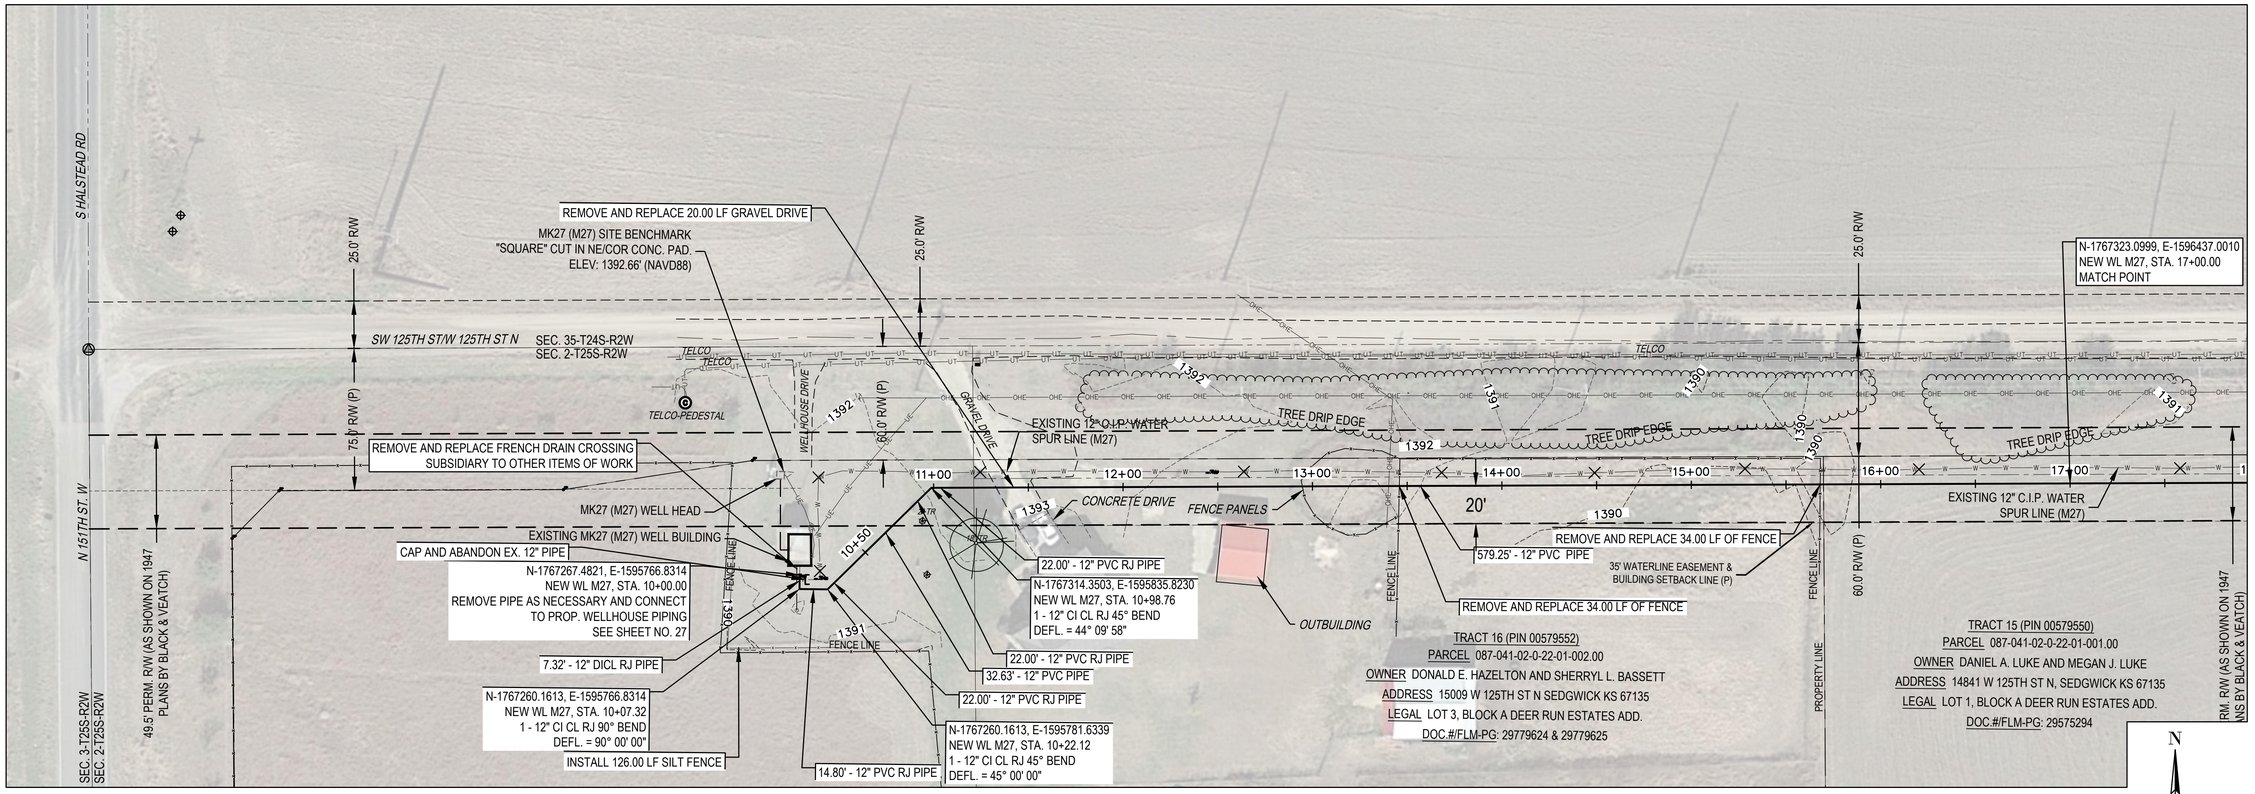

DENOTES PIPE TO BE ABANDONED

M27 & M28 SPUR LINE

UNLESS NOTED OTHERWISE, ELEVATIONS SHOWN ARE TOP OF WATER SUPPLY PIPE

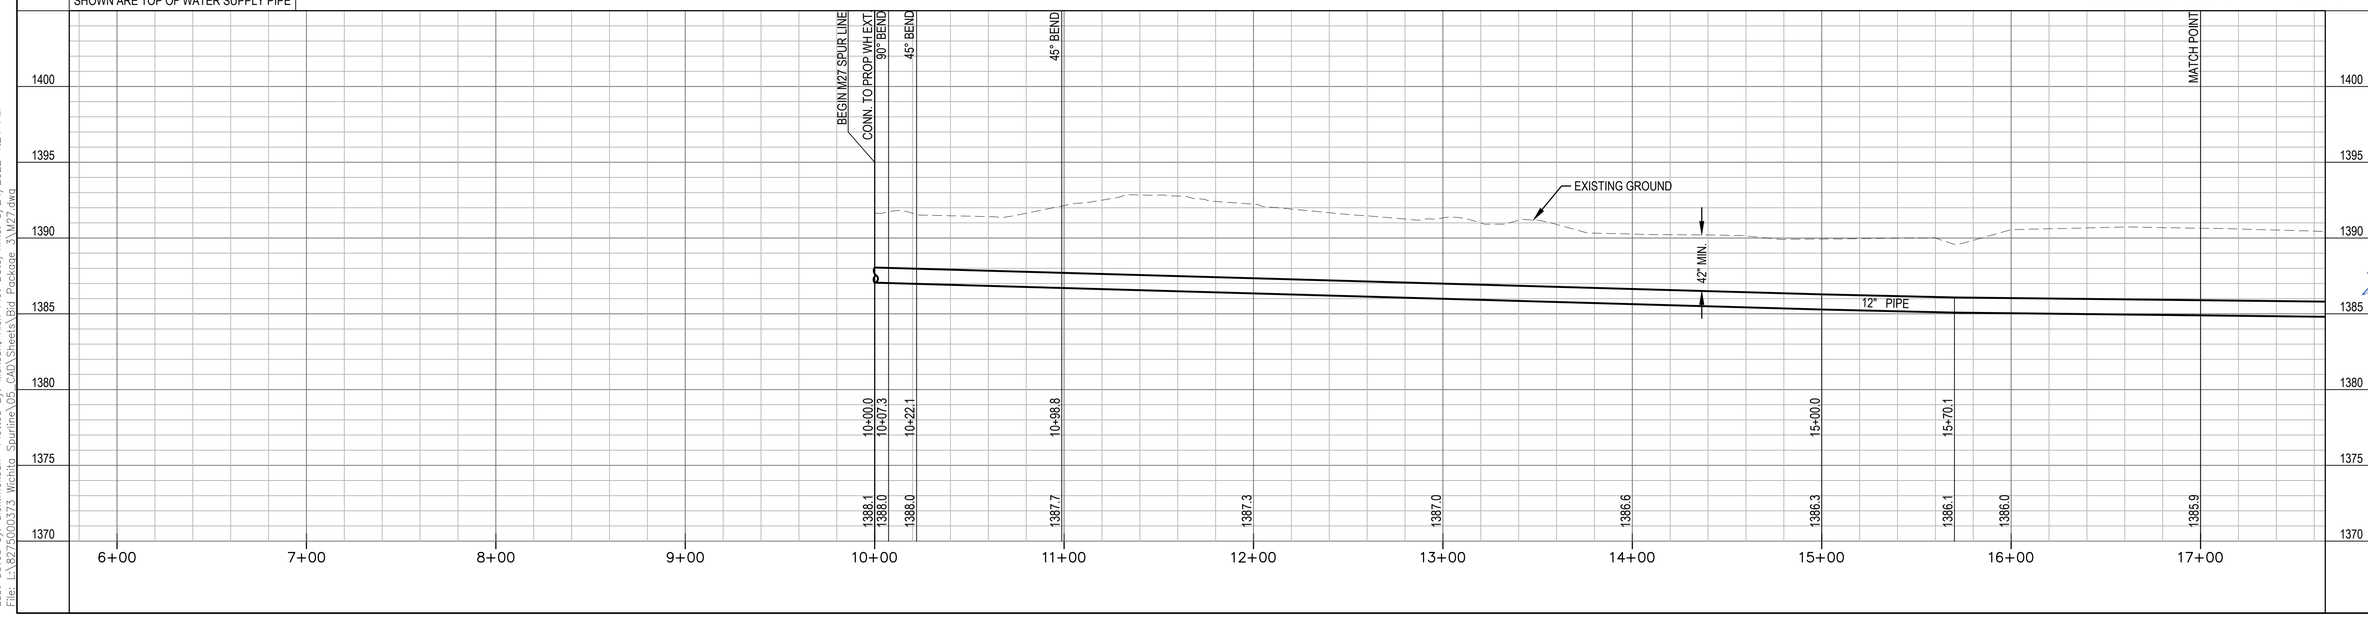

REVISIONS:

Environment & Infrastructure Solutions, Inc.
245 N. WACO AVENUE, SUITE 110
WICHITA, KANSAS 67202
PHONE: 316-448-2711
FAX: 316-448-2711
wood.

M27 & M28 SPURLINE(1)

EQUUS WELLFIELD SPURLINE REPLACEMENT
GARY JANZEN, P.E. - CITY ENGINEER
CITY OF WICHITA

DESIGNED BY: EJB
DRAWN BY: JAN
CHECKED BY: ----
DATE: MAY 24, 2022

ERIC J. BROTEMARKLE
LICENSED
18803
5-24-22
KANSAS
PROFESSIONAL ENGINEER

PROJECT NO.
639020

SHEET NO.
06
OF 35

Last Saved by: alex.mckean Plotted By: Mckean, Alex Plot Date/Time: 5/24/2022 1:24 PM
File: I:\827500373 Wichita Spurline\05 CAD\Sheets\Bid Package 3\M27.dwg