BENCHMARKS:
BM #1: "+" Cut on N. San. Sewer MH rim approx. 3' S. & 3' W of Lot 2, Block C, Towne Parc 8th Add.
Elev. = 1399.12 NAVD88

BM #2: "+" Cut on N. San. Sewer MH rim approx. 21.1' S. & 3' W of Lot 8, Block C, Towne Parc 8th Add.
Elev. = 1393.99 NAVD88

BM #3: "□" Cut on top of curb 16.7' N. of NE corner Lot 7, Block 2, Turtle Run 3rd Add.
Elev. = 1390.32 NAVD88

BM #4: "+" Cut on E. top of curb Adjacent to Lots 6 & 7, Block A, Towne Parc 4th Add.

Baseline 1 = CL Cypress

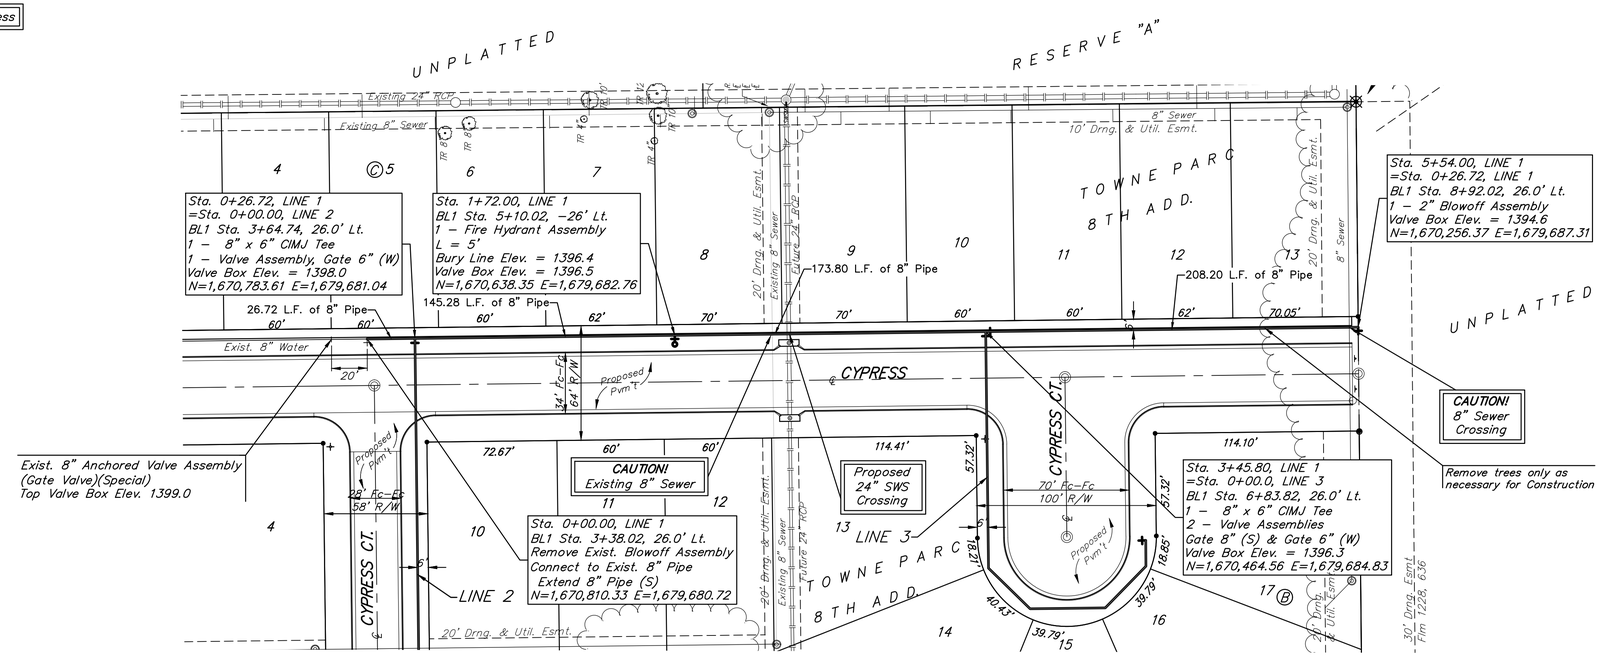

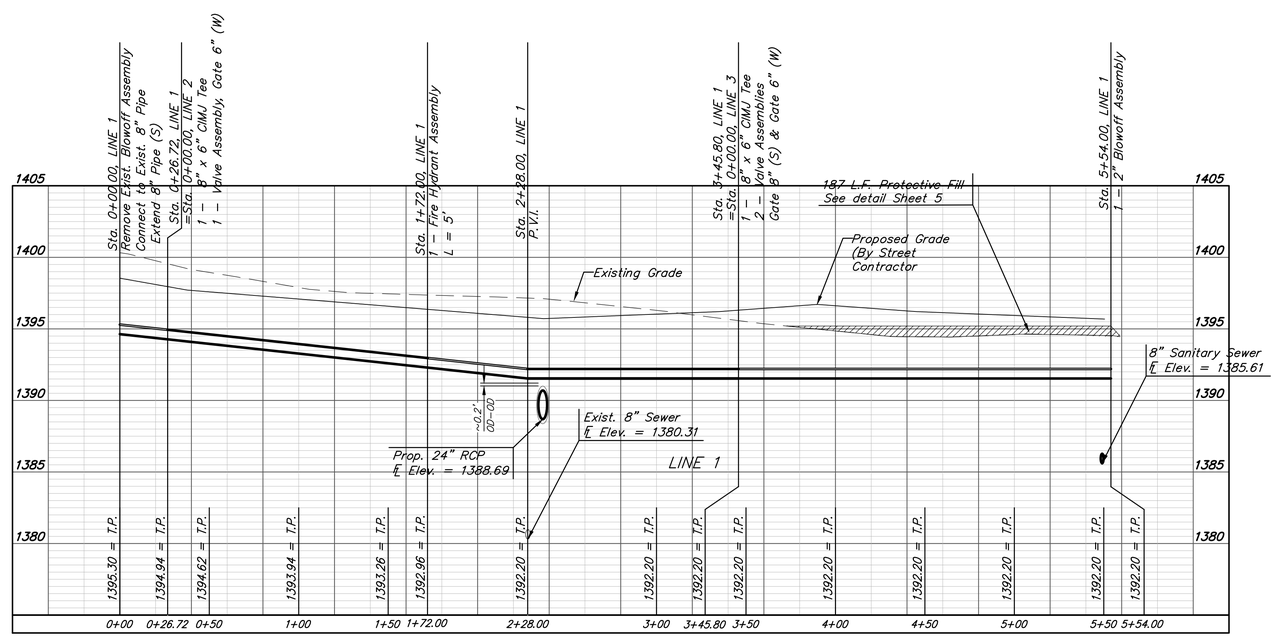

Baughman Company, P.A.
315 Ellis St. Wichita, KS 67211 P 316.262.2271 F 316.262.0149
www.baughmancompany.com CA-0000202 Exp. 01/31/23
Drawn: AJC/NJB Date: 03/28/22
Dsn. WTR/Rev.

TOWNE PARC 8TH ADDITION-PHASE II
LINE 1
WATER DISTRIBUTION SYSTEM

REVISIONS

SHEET
2
of
13