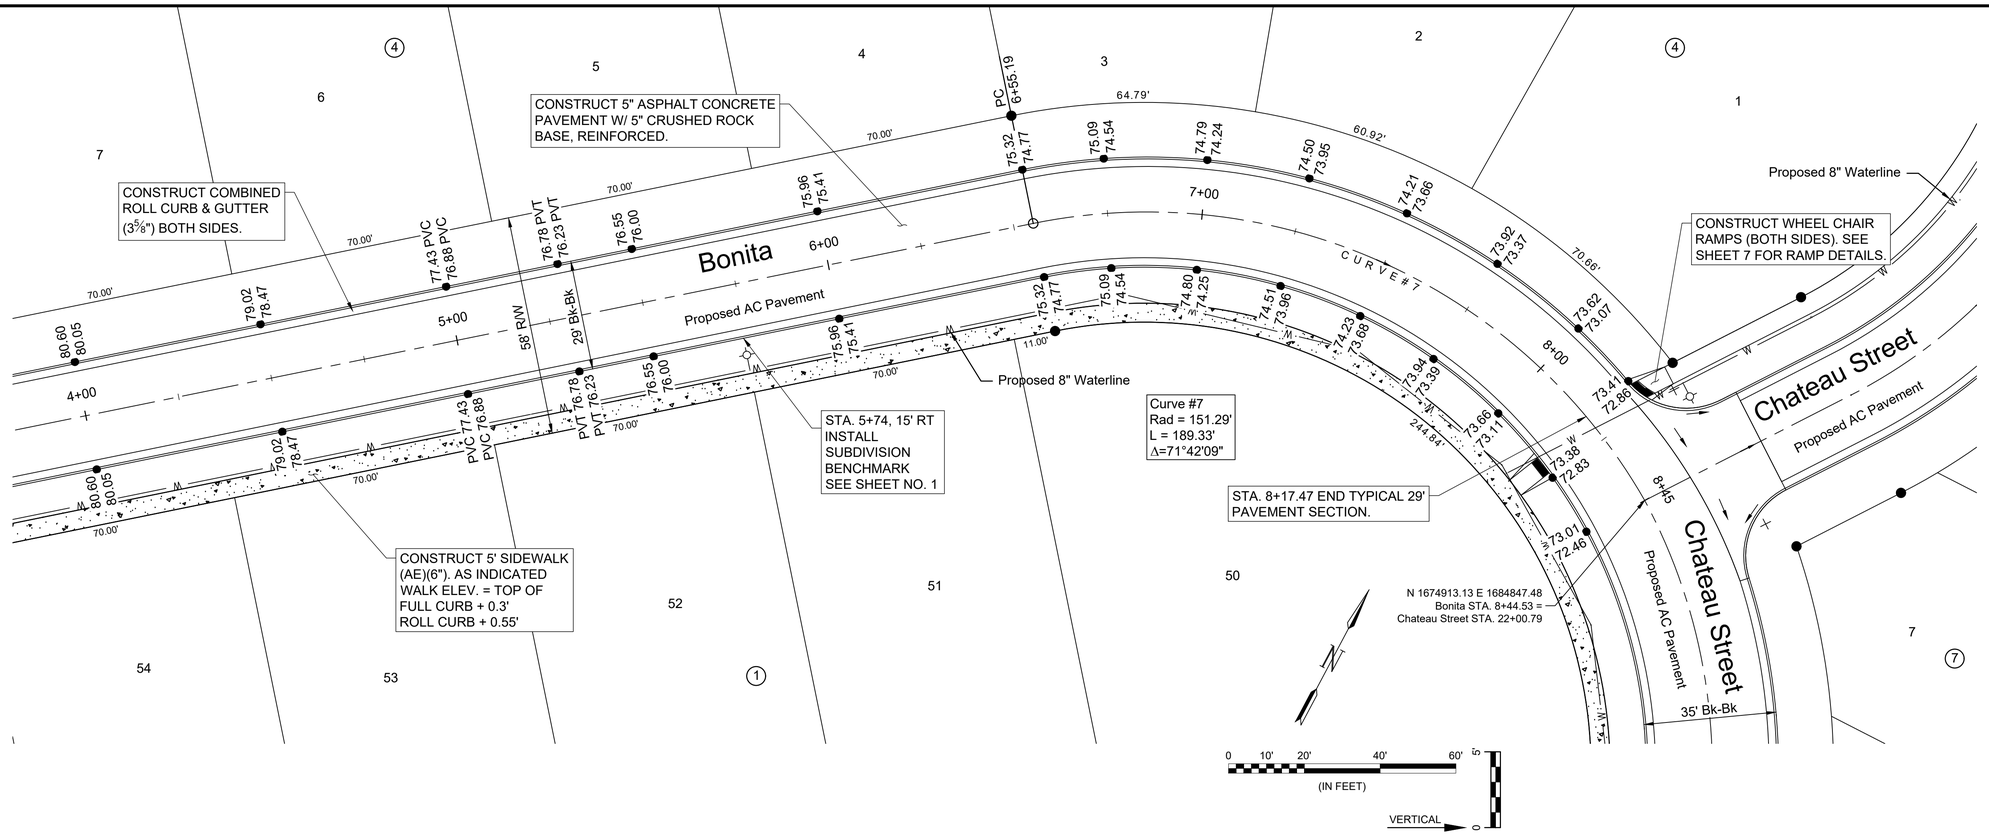

GARVER

© 2022 GARVER, LLC
THIS DOCUMENT, ALONG WITH THE IDEAS AND DESIGNS CONVEYED HEREIN, SHALL BE CONSIDERED INSTRUMENTS OF PROFESSIONAL SERVICE AND ARE PROPERTY OF GARVER, LLC. ANY USE, REPRODUCTION, OR DISTRIBUTION OF THIS DOCUMENT, ALONG WITH THE IDEAS AND DESIGN CONTAINED HEREIN, IS PROHIBITED UNLESS AUTHORIZED IN WRITING BY GARVER, LLC OR EXPLICITLY ALLOWED IN THE GOVERNING PROFESSIONAL SERVICES AGREEMENT FOR THIS WORK.

1995 Midfield Rd
Wichita, KS 67209
(316) 264-8008

CALEB JUREY LICENSED 28002 5/17/22 KANSAS PROFESSIONAL ENGINEER

REV.	DATE	DESCRIPTION	BY

CITY OF WICHITA
WICHITA, KANSAS

CEDAR CREEK ADD, PHASE 2 - PAVING

BONITA

JOB NO.: 20T41009
DATE: MAY 2022
DESIGNED BY: CDJ
DRAWN BY: CDJ

BAR IS ONE INCH ON ORIGINAL DRAWING
0 1"
IF NOT ONE INCH ON THIS SHEET, ADJUST SCALES ACCORDINGLY.

DRAWING NUMBER

SHEET NUMBER 13 OF 28

File: L:\2020\20T41009 - Cedar Creek Phase 2\Drawings\C3D\Paving\BONITA.dwg Last Save: 5/17/2022 1:04 PM Last saved by: CDJurey
Last plotted by: Jurey, Caleb D. Plot Style: ---- Plot Scale: 1:2.5849 Plot Date: 5/17/2022 1:22 PM Plotter used: None