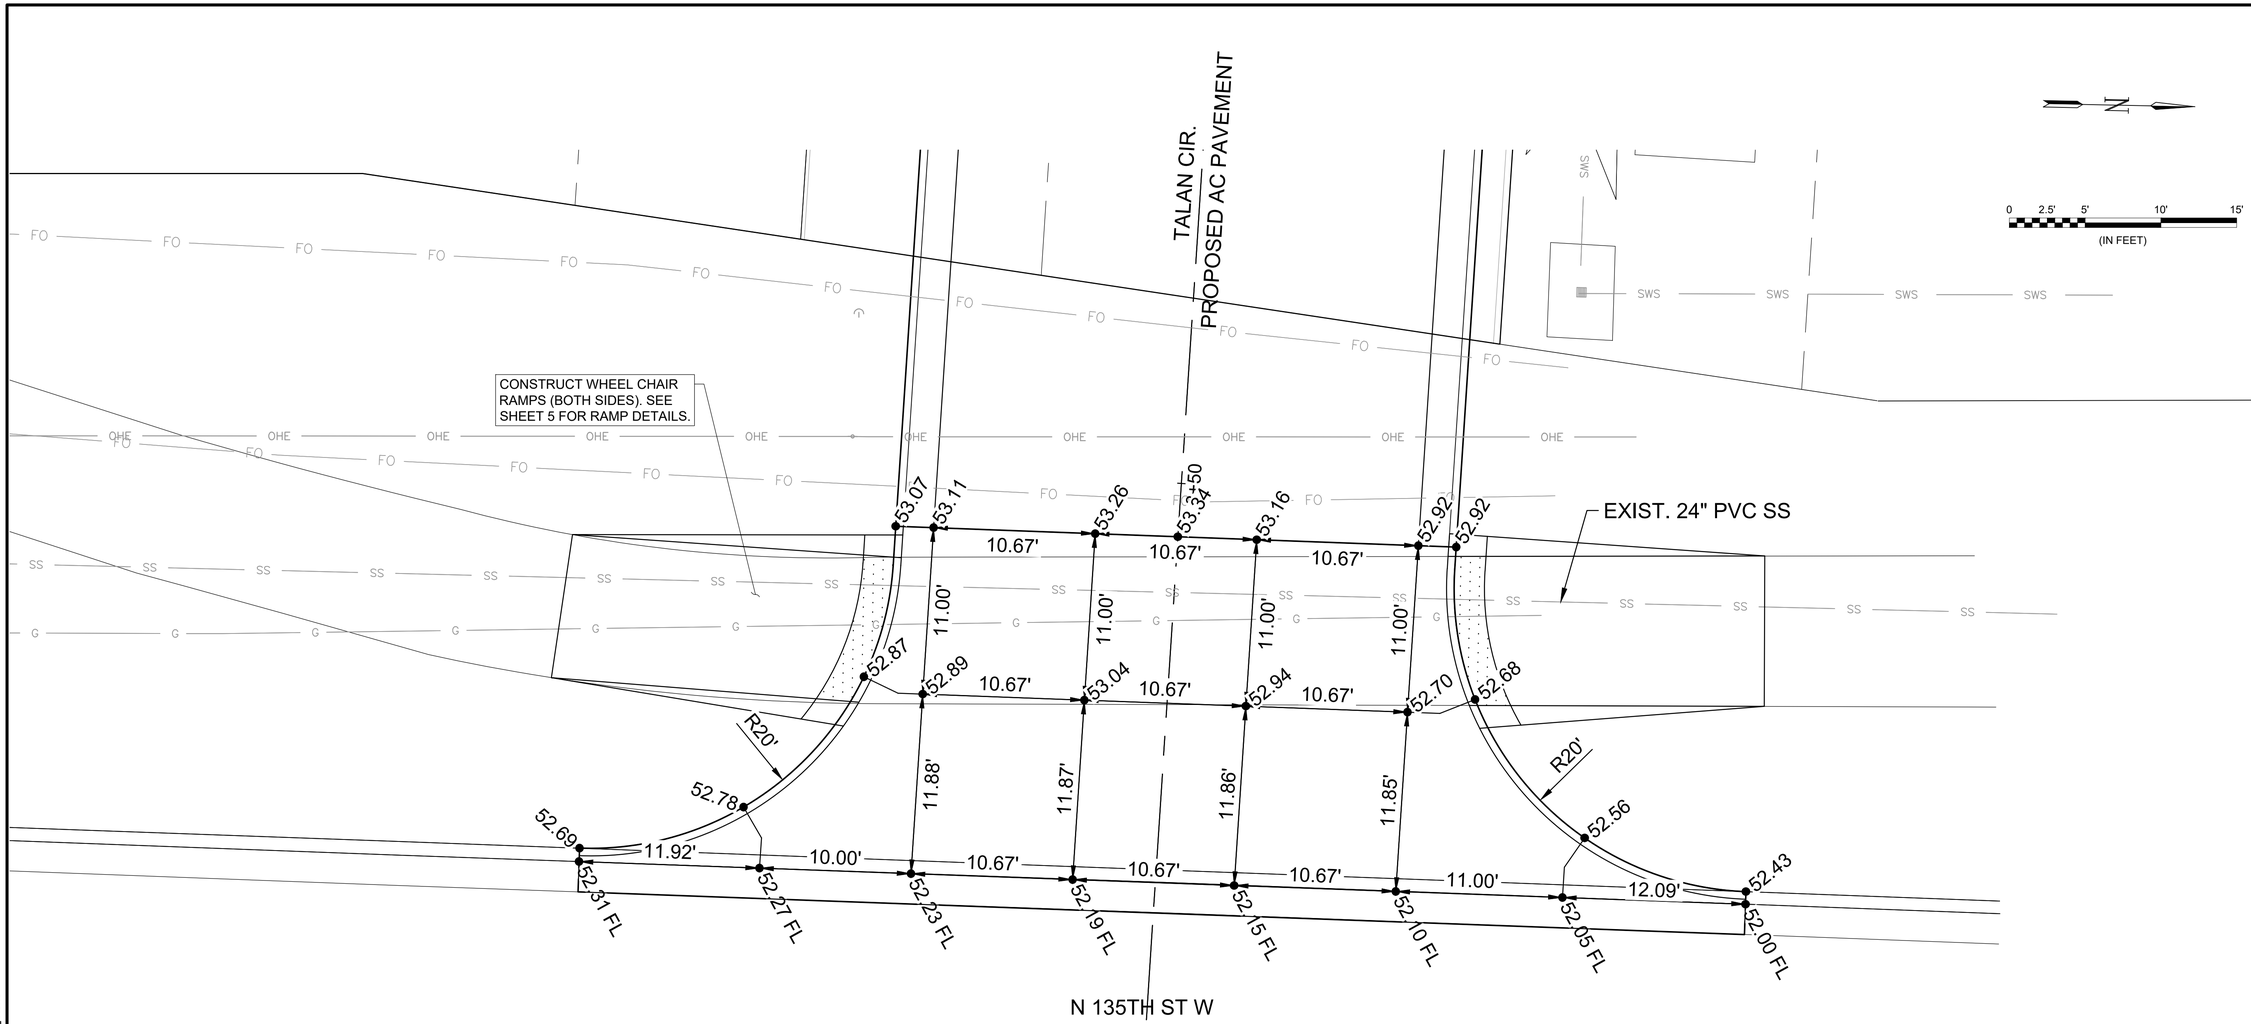

GARVER

© 2022 GARVER, LLC
THIS DOCUMENT, ALONG WITH THE IDEAS AND DESIGNS CONVEYED HEREIN, SHALL BE CONSIDERED INSTRUMENTS OF PROFESSIONAL SERVICE AND ARE PROPERTY OF GARVER, LLC. ANY USE, REPRODUCTION, OR DISTRIBUTION OF THIS DOCUMENT, ALONG WITH THE IDEAS AND DESIGN CONTAINED HEREIN, IS PROHIBITED UNLESS AUTHORIZED IN WRITING BY GARVER, LLC OR EXPLICITLY ALLOWED IN THE GOVERNING PROFESSIONAL SERVICES AGREEMENT FOR THIS WORK.

1995 Midfield Road
Wichita, KS 67209
(316) 264-8008

KENNETH W. LEE
LICENSED
15373
6-21-22
KANSAS
PROFESSIONAL ENGINEER

REV.	DATE	DESCRIPTION	BY

CITY OF WICHITA

CITY OF WICHITA
WICHITA, KANSAS

COOPER CREEK ADD.
PAVING & SWS

VALLEY GUTTER

JOB NO.: 21T41010
DATE: JUNE 2022
DESIGNED BY: KWL
DRAWN BY: MCP

BAR IS ONE INCH ON ORIGINAL DRAWING
0 1"
IF NOT ONE INCH ON THIS SHEET, ADJUST SCALES ACCORDINGLY.

DRAWING NUMBER
-

SHEET NUMBER 12 OF 24

File: L:\2021\21T41010 - Cooper Creek Addition Richards\Drawings\C3D\PAVING & SWS\VALLEY GUTTER.dwg Last Save: 6/17/2022 1:05 PM Last saved by: MCarreraPiedra
Last plotted by: Carrera-Piedra, Mariela Plot Style: ---- Plot Scale: 1:2.5849 Plot Date: 6/17/2022 1:53 PM Plotter used: None