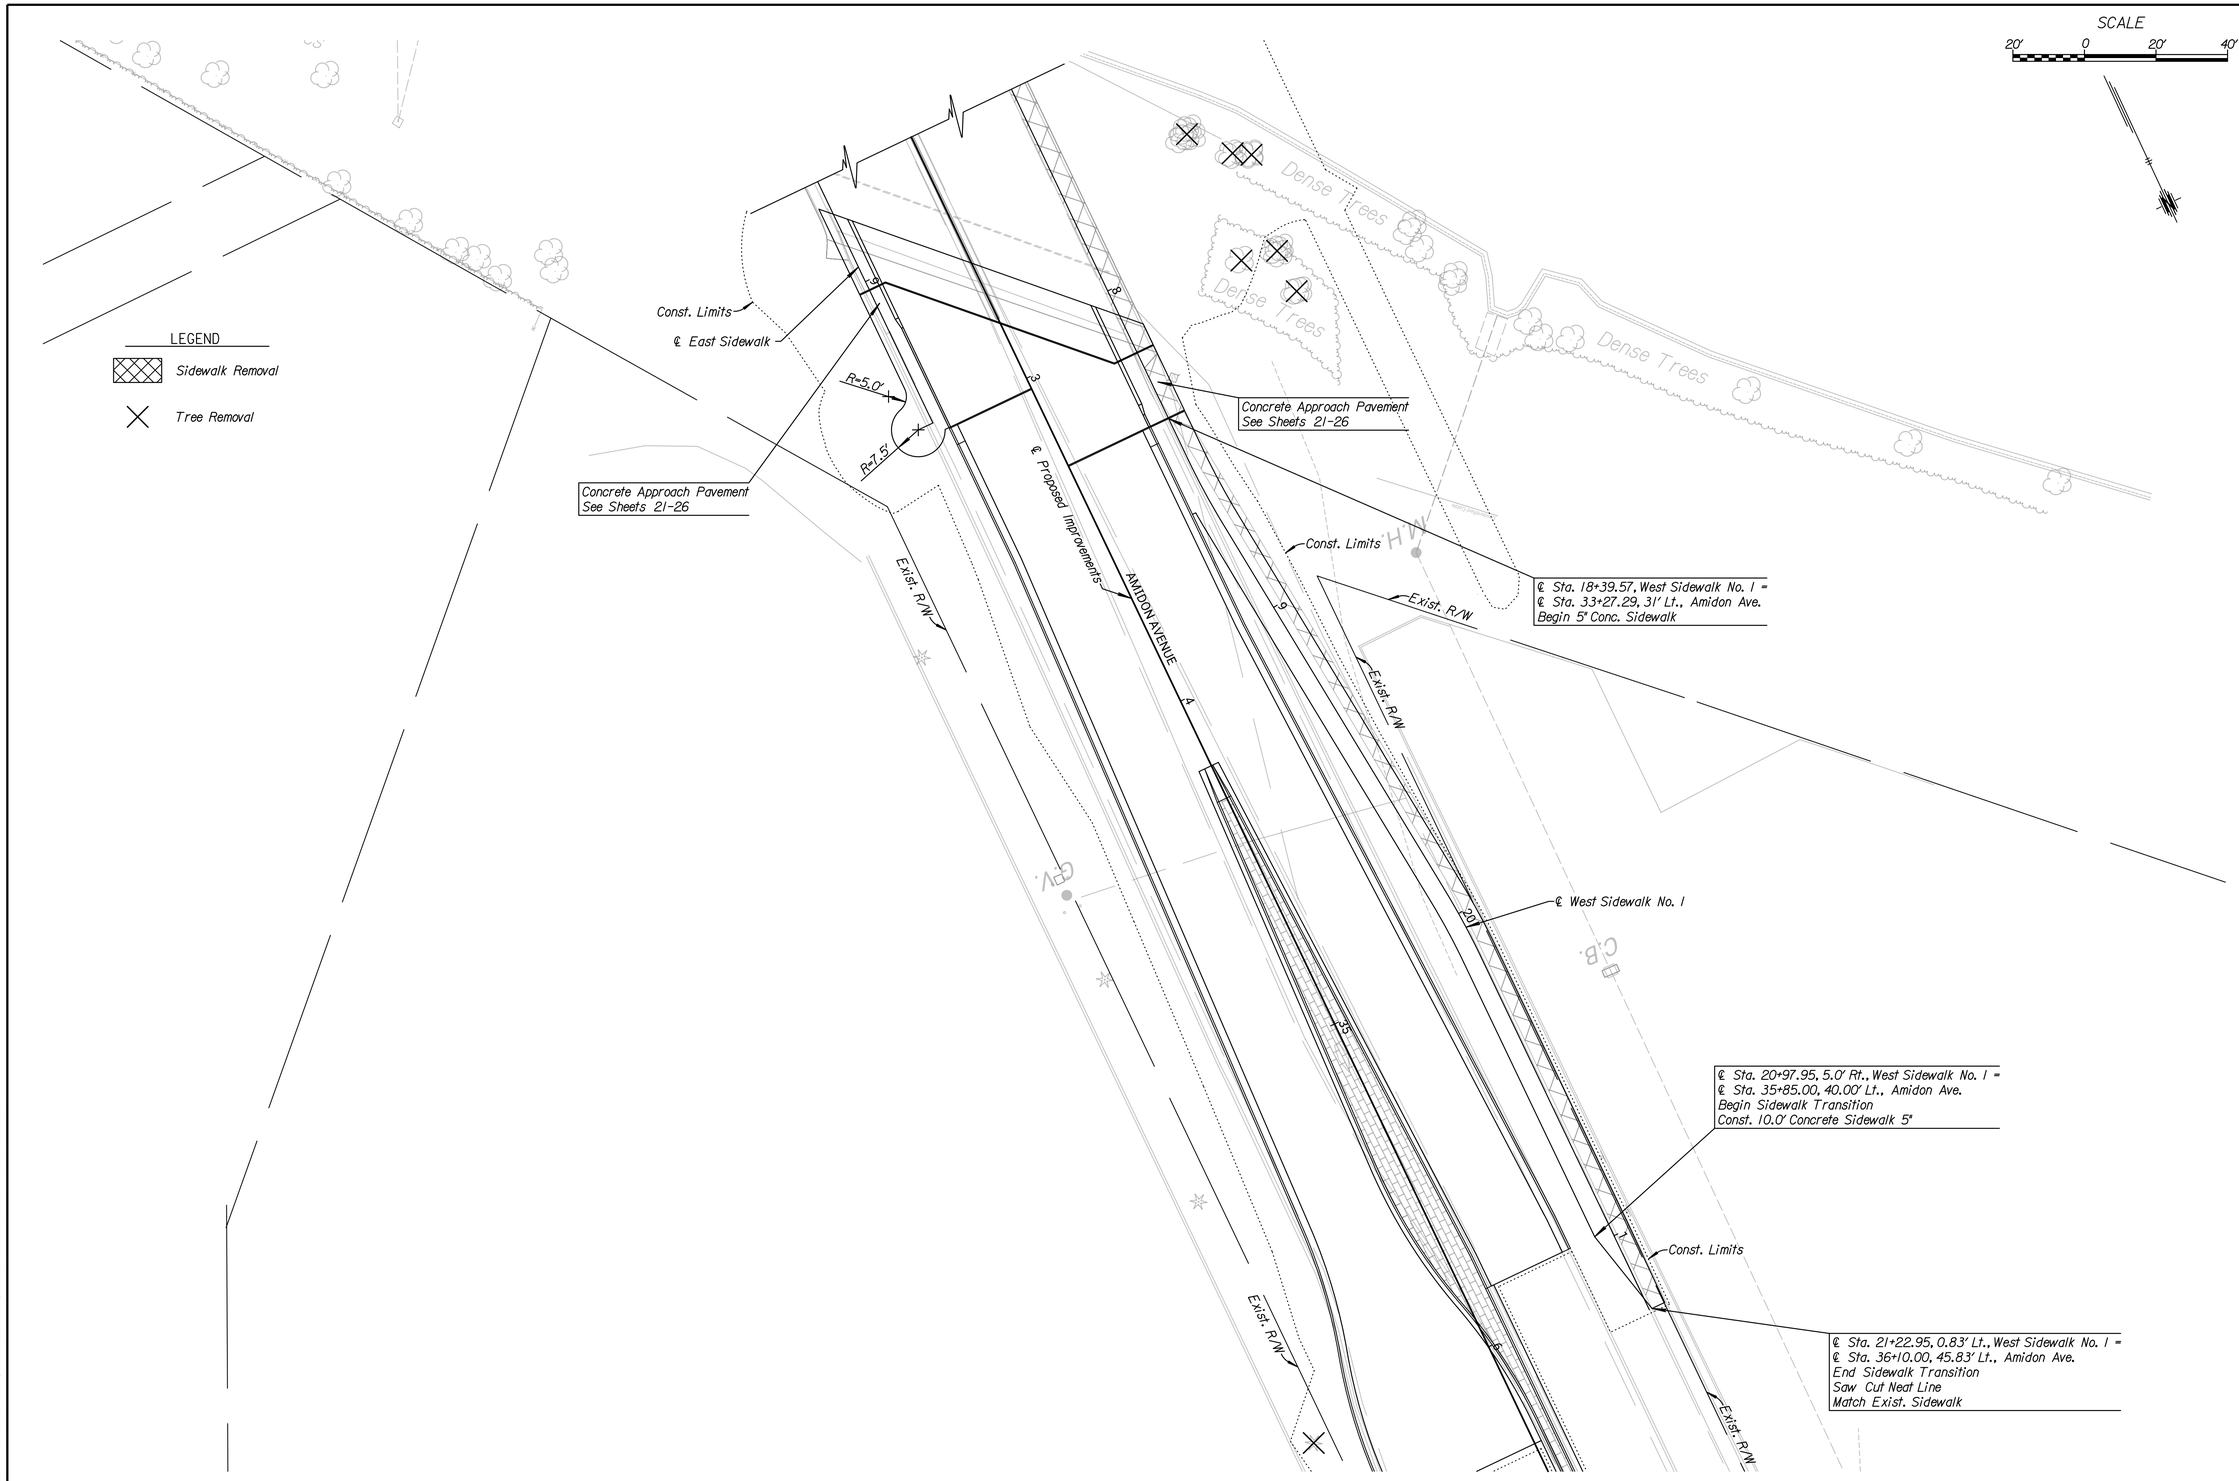

TranSystems
245 NORTH WACO
SUITE 222
WICHITA, KANSAS 67202
PHONE: 316-303-3000
FAX: 316-462-5629

CONSULTANTS:

AMIDON AVENUE BRIDGE
at ARKANSAS RIVER

WICHITA, KANSAS

CITY OF WICHITA

REVISIONS:

MARK	DATE	DESCRIPTION

PROJ NO: E1010-40250621
SCALE: 1"=40'
DATE: 7/13/2022
DESIGNED BY: CKC
DRAWN BY: CKC
CHECKED BY: MDB

SHEET TITLE:

WEST 1, WEST 2, EAST & RIVERBANK SIDEWALK ALIGNMENTS

SHEET NO.

10

SHEET 10 OF 128

IF THIS DRAWING IS LESS THAN 22" X 36" IT IS A REDUCED SIZE DRAWING

dgnlaparro
7/13/2022 - 10:54:32 AM c:\transystems\pw_local\transyscorp-pw1\danavarro\d1083517\C-RDW-M02-102.DGN