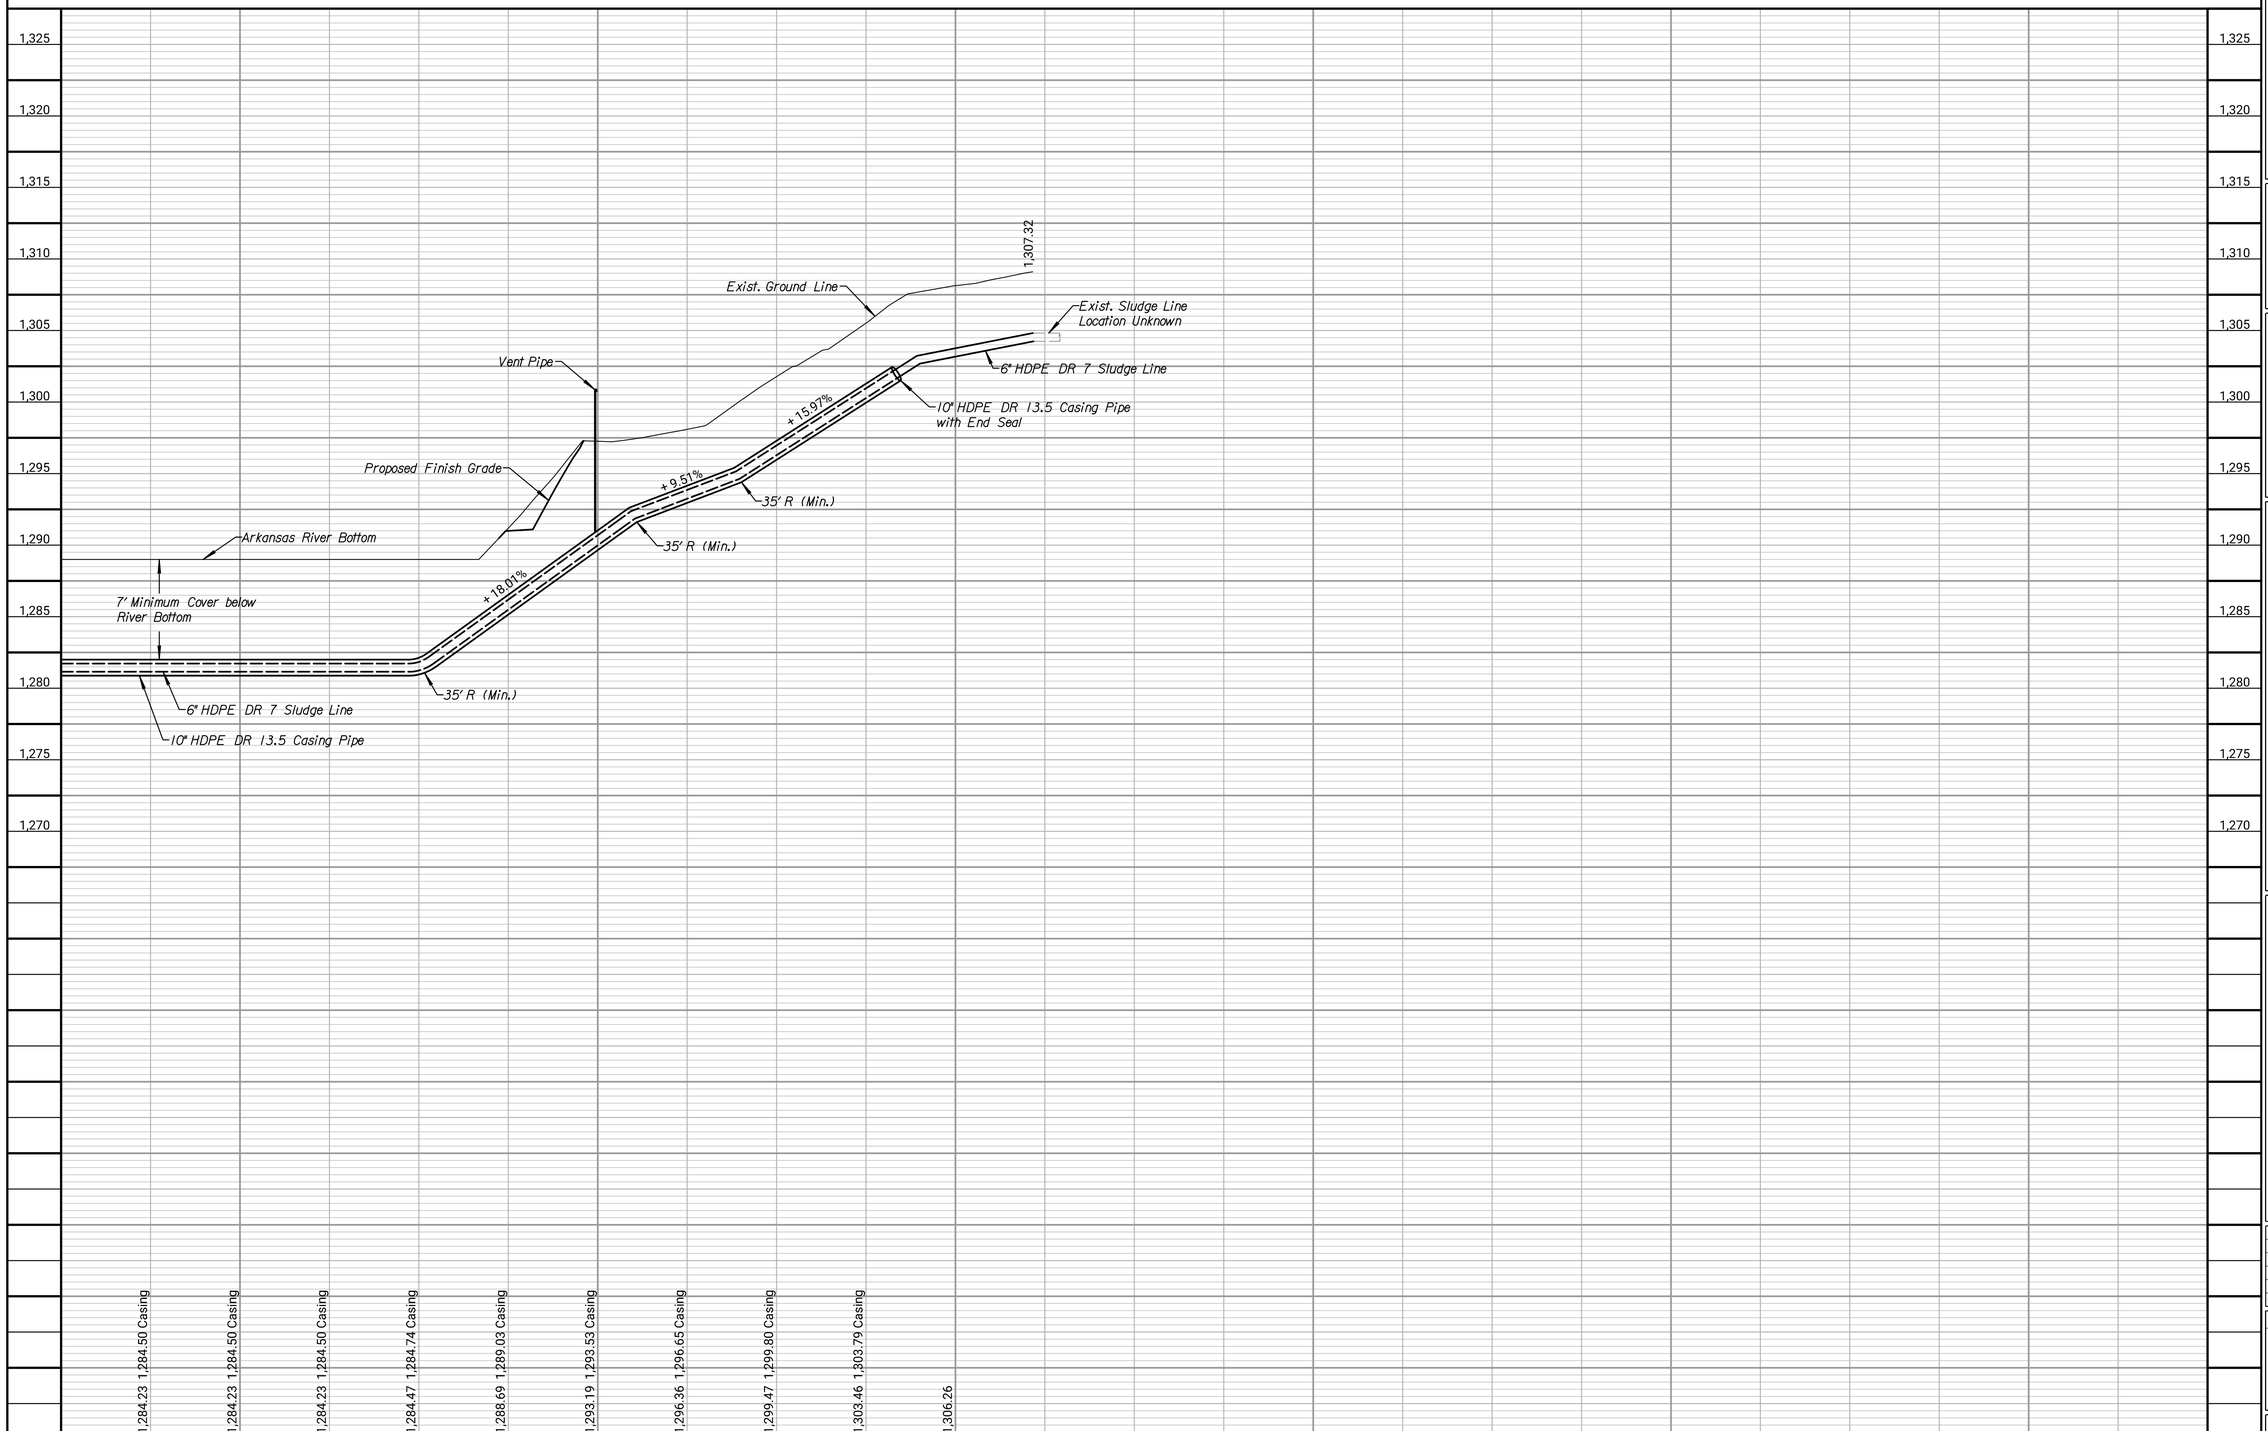

IF THIS DRAWING IS LESS THAN 22" X 36" IT IS A REDUCED SIZE DRAWING

TranSystems
245 NORTH WACO
SUITE 222
WICHITA, KANSAS 67202
PHONE: 316-303-3000
FAX: 316-462-5629

CONSULTANTS:

AMIDON AVENUE BRIDGE
AT ARKANSAS RIVER

WICHITA, KANSAS

CITY OF WICHITA

REVISIONS:

MARK	DATE	DESCRIPTION

PROJ NO: E1010-40250621
SCALE: 1"=40'
DATE: 7/13/2022
DESIGNED BY: DAN
DRAWN BY: DAN
CHECKED BY: MDB

SHEET TITLE:

SLUDGE LINE PROFILE

SHEET NO.
108
SHEET 108 OF 128

danpeters
7/13/2022 - 10:57:50 AM c:\transystems\pw_local\transyscorp-pw1\danawarnd\10835117-C-SLUDGE-M02-202.DGN